


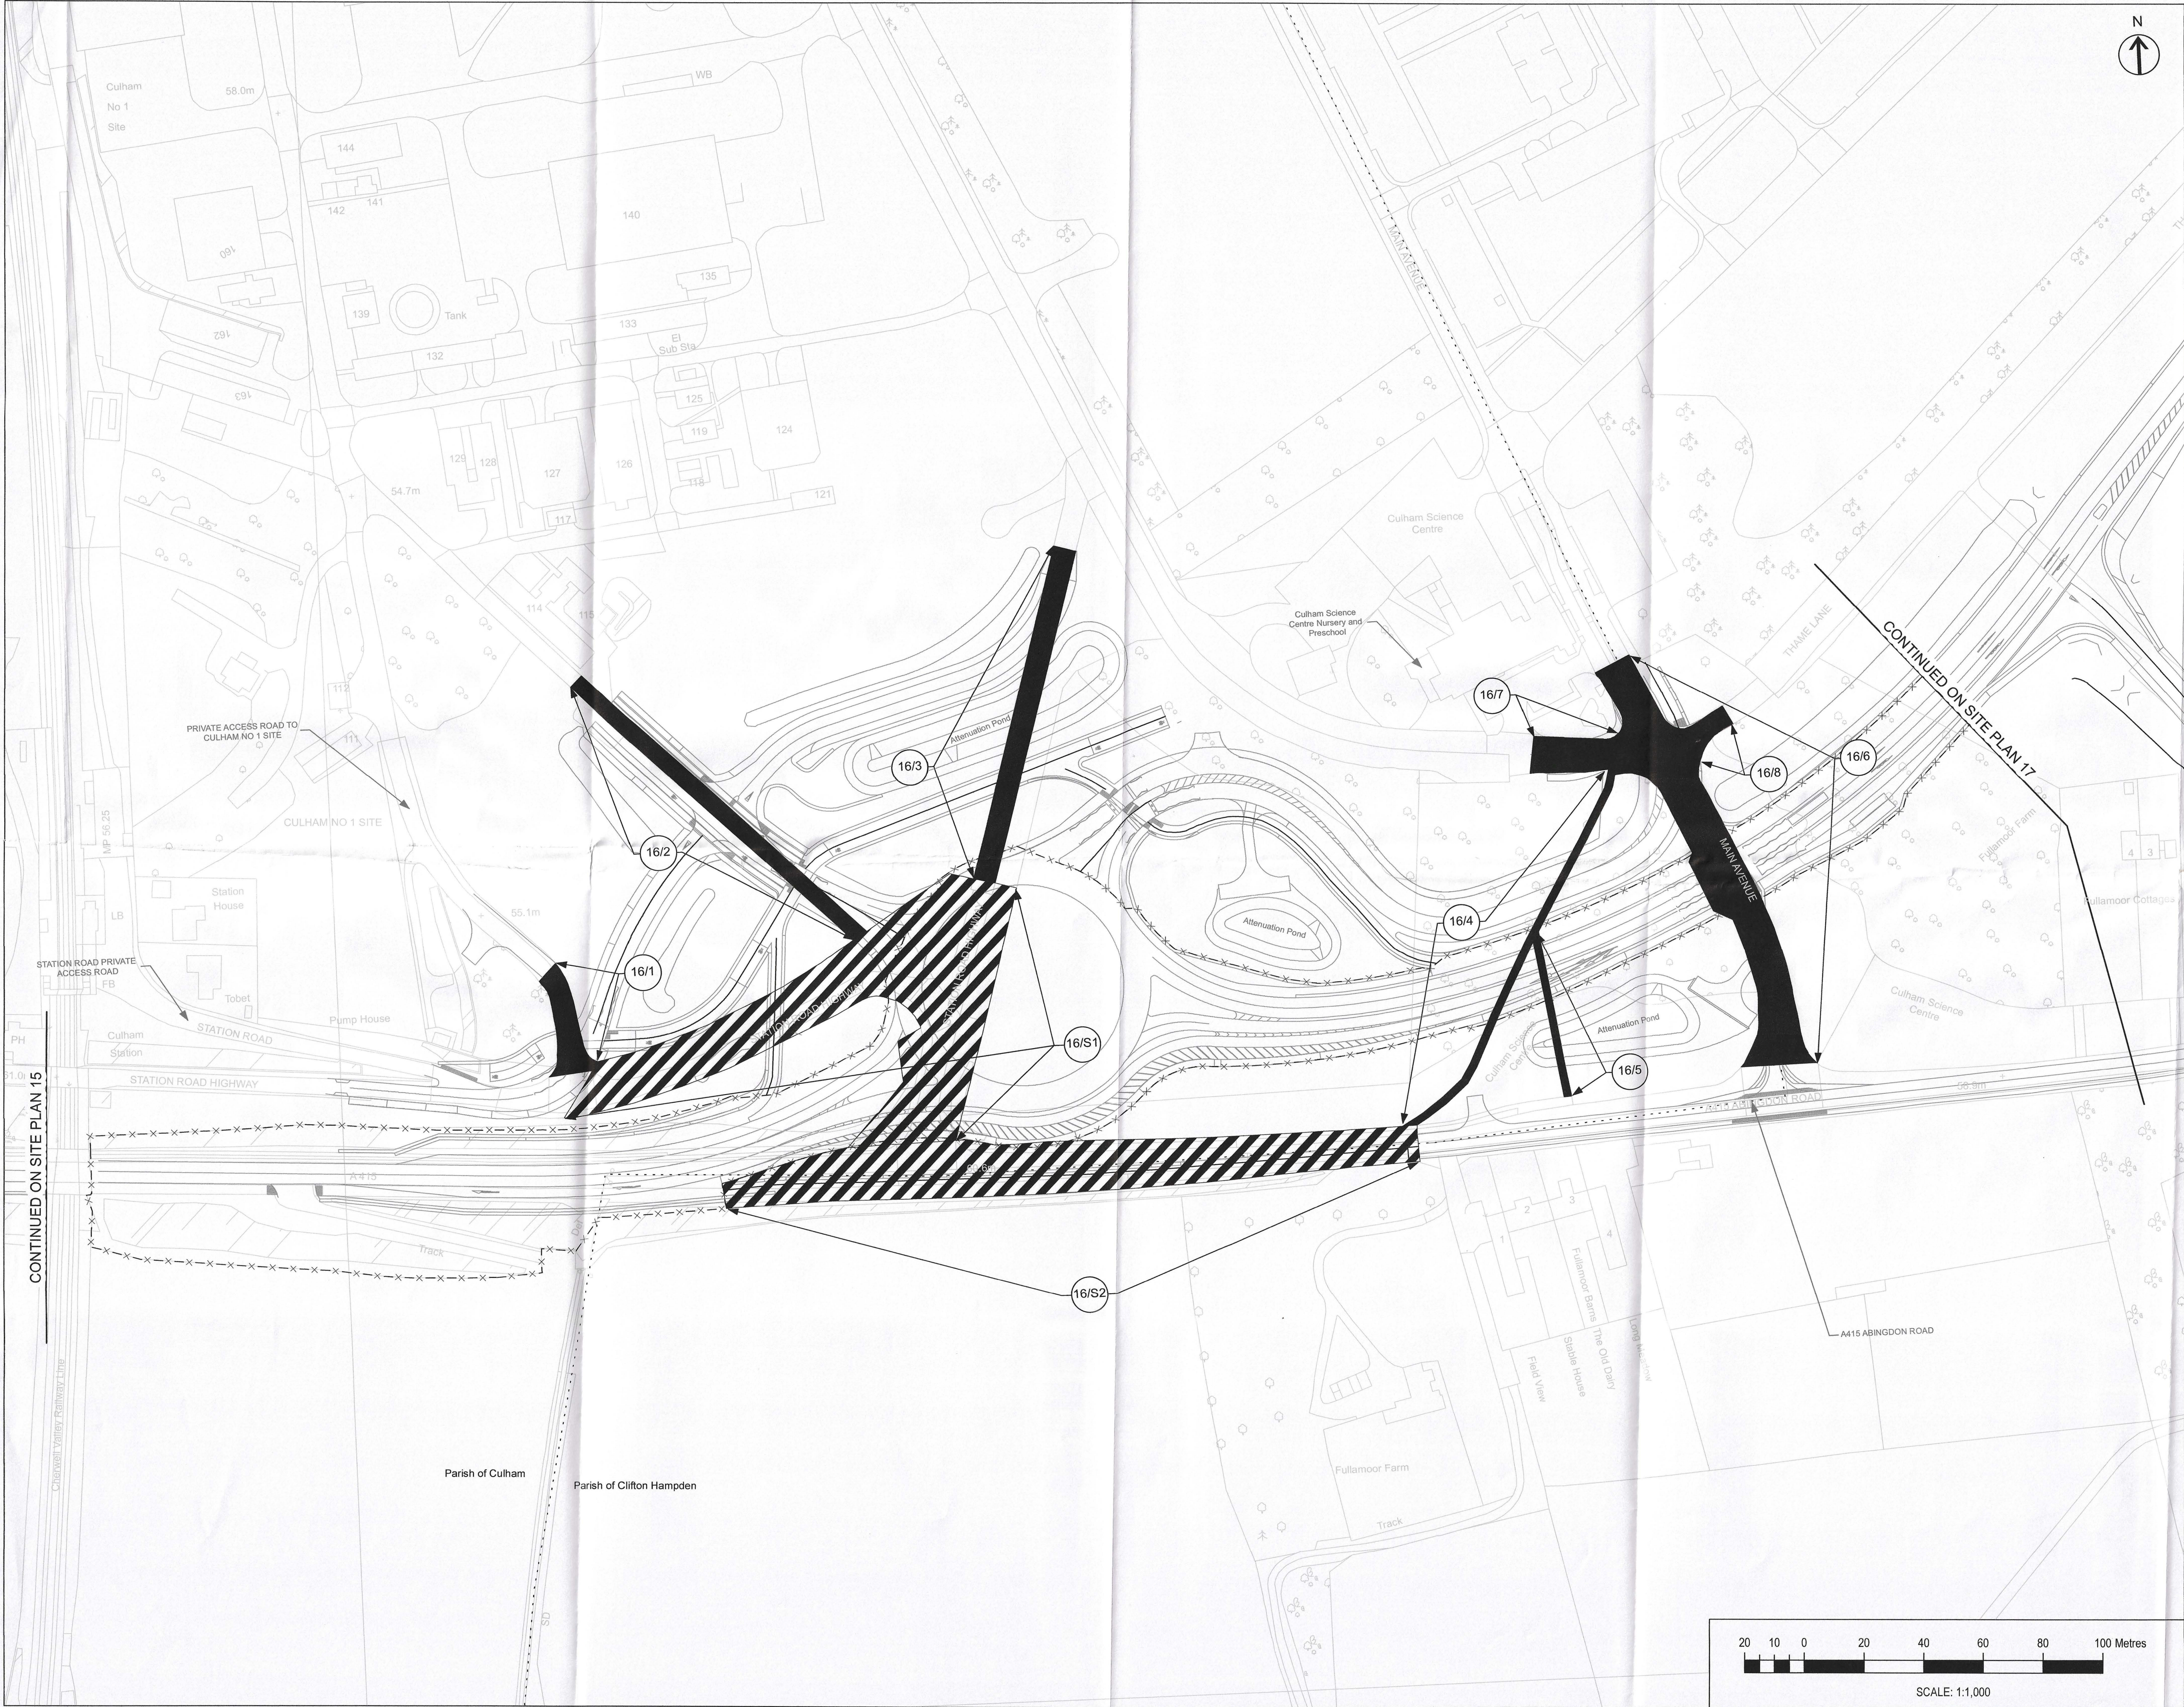

NOTES:
This Site Plan does not show widths or constructional details

Borough/Parish Boundary - - - - -

Public Right of Way - - - - -

KEY:

Classified Roads

Highway Boundary - - - - -

Highway Boundary - - - - -

Highway to be stopped up - - - - -

Highway to be improved - - - - -

New Highway - - - - -

Private Means of Access to be stopped up - - - - -

New Means of Access - - - - -

(District of South Oxfordshire)

P01	First Issue	08/11/22	AH	SS	JH
Rev	Description	Date	By	Check	Approved

This map is reproduced from Ordnance Survey material with the permission of Ordnance Survey on behalf of the Controller of Her Majesty's Stationery Office. © Crown Copyright. Unauthorised reproduction infringes Crown Copyright and may lead to prosecution or civil proceedings. Oxfordshire County Council, 0106023343, 2021




THE OXFORDSHIRE COUNTY COUNCIL (DIDCOT GARDEN TOWN HIGHWAYS INFRASTRUCTURE - A4130 IMPROVEMENT (MILTON GATE TO COLLETT ROUNDABOUT), A4197 DIDCOT TO CULHAM LINK ROAD, AND A415 CLIFTON HAMPDEN BYPASS) (SIDE ROADS) ORDER 2022

SITE PLAN 16 -

A415 CLIFTON HAMPDEN BYPASS - CULHAM STATION AND CULHAM SCIENCE CENTRE

The COMMON SEAL of Oxfordshire County Council was hereunto affixed in the presence of -

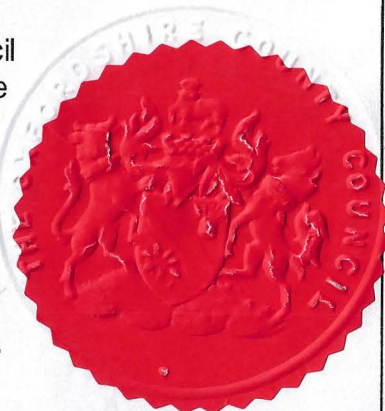


Authorised Officer



Dated this 21st day of December 2022 Seal No. 1499122

Drawn	Checked	Approved	Date
AH	SS	JH	08/11/22

GH Project Number	Scale at A1
132861.001	1:1,000

Drawing Number	Revision
GH-132861001-SRO-16	P01

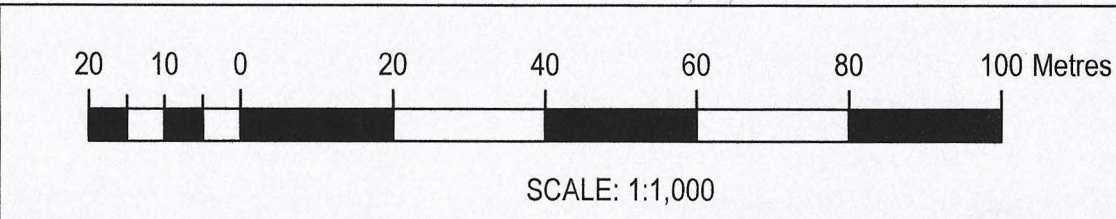

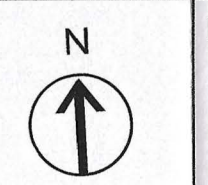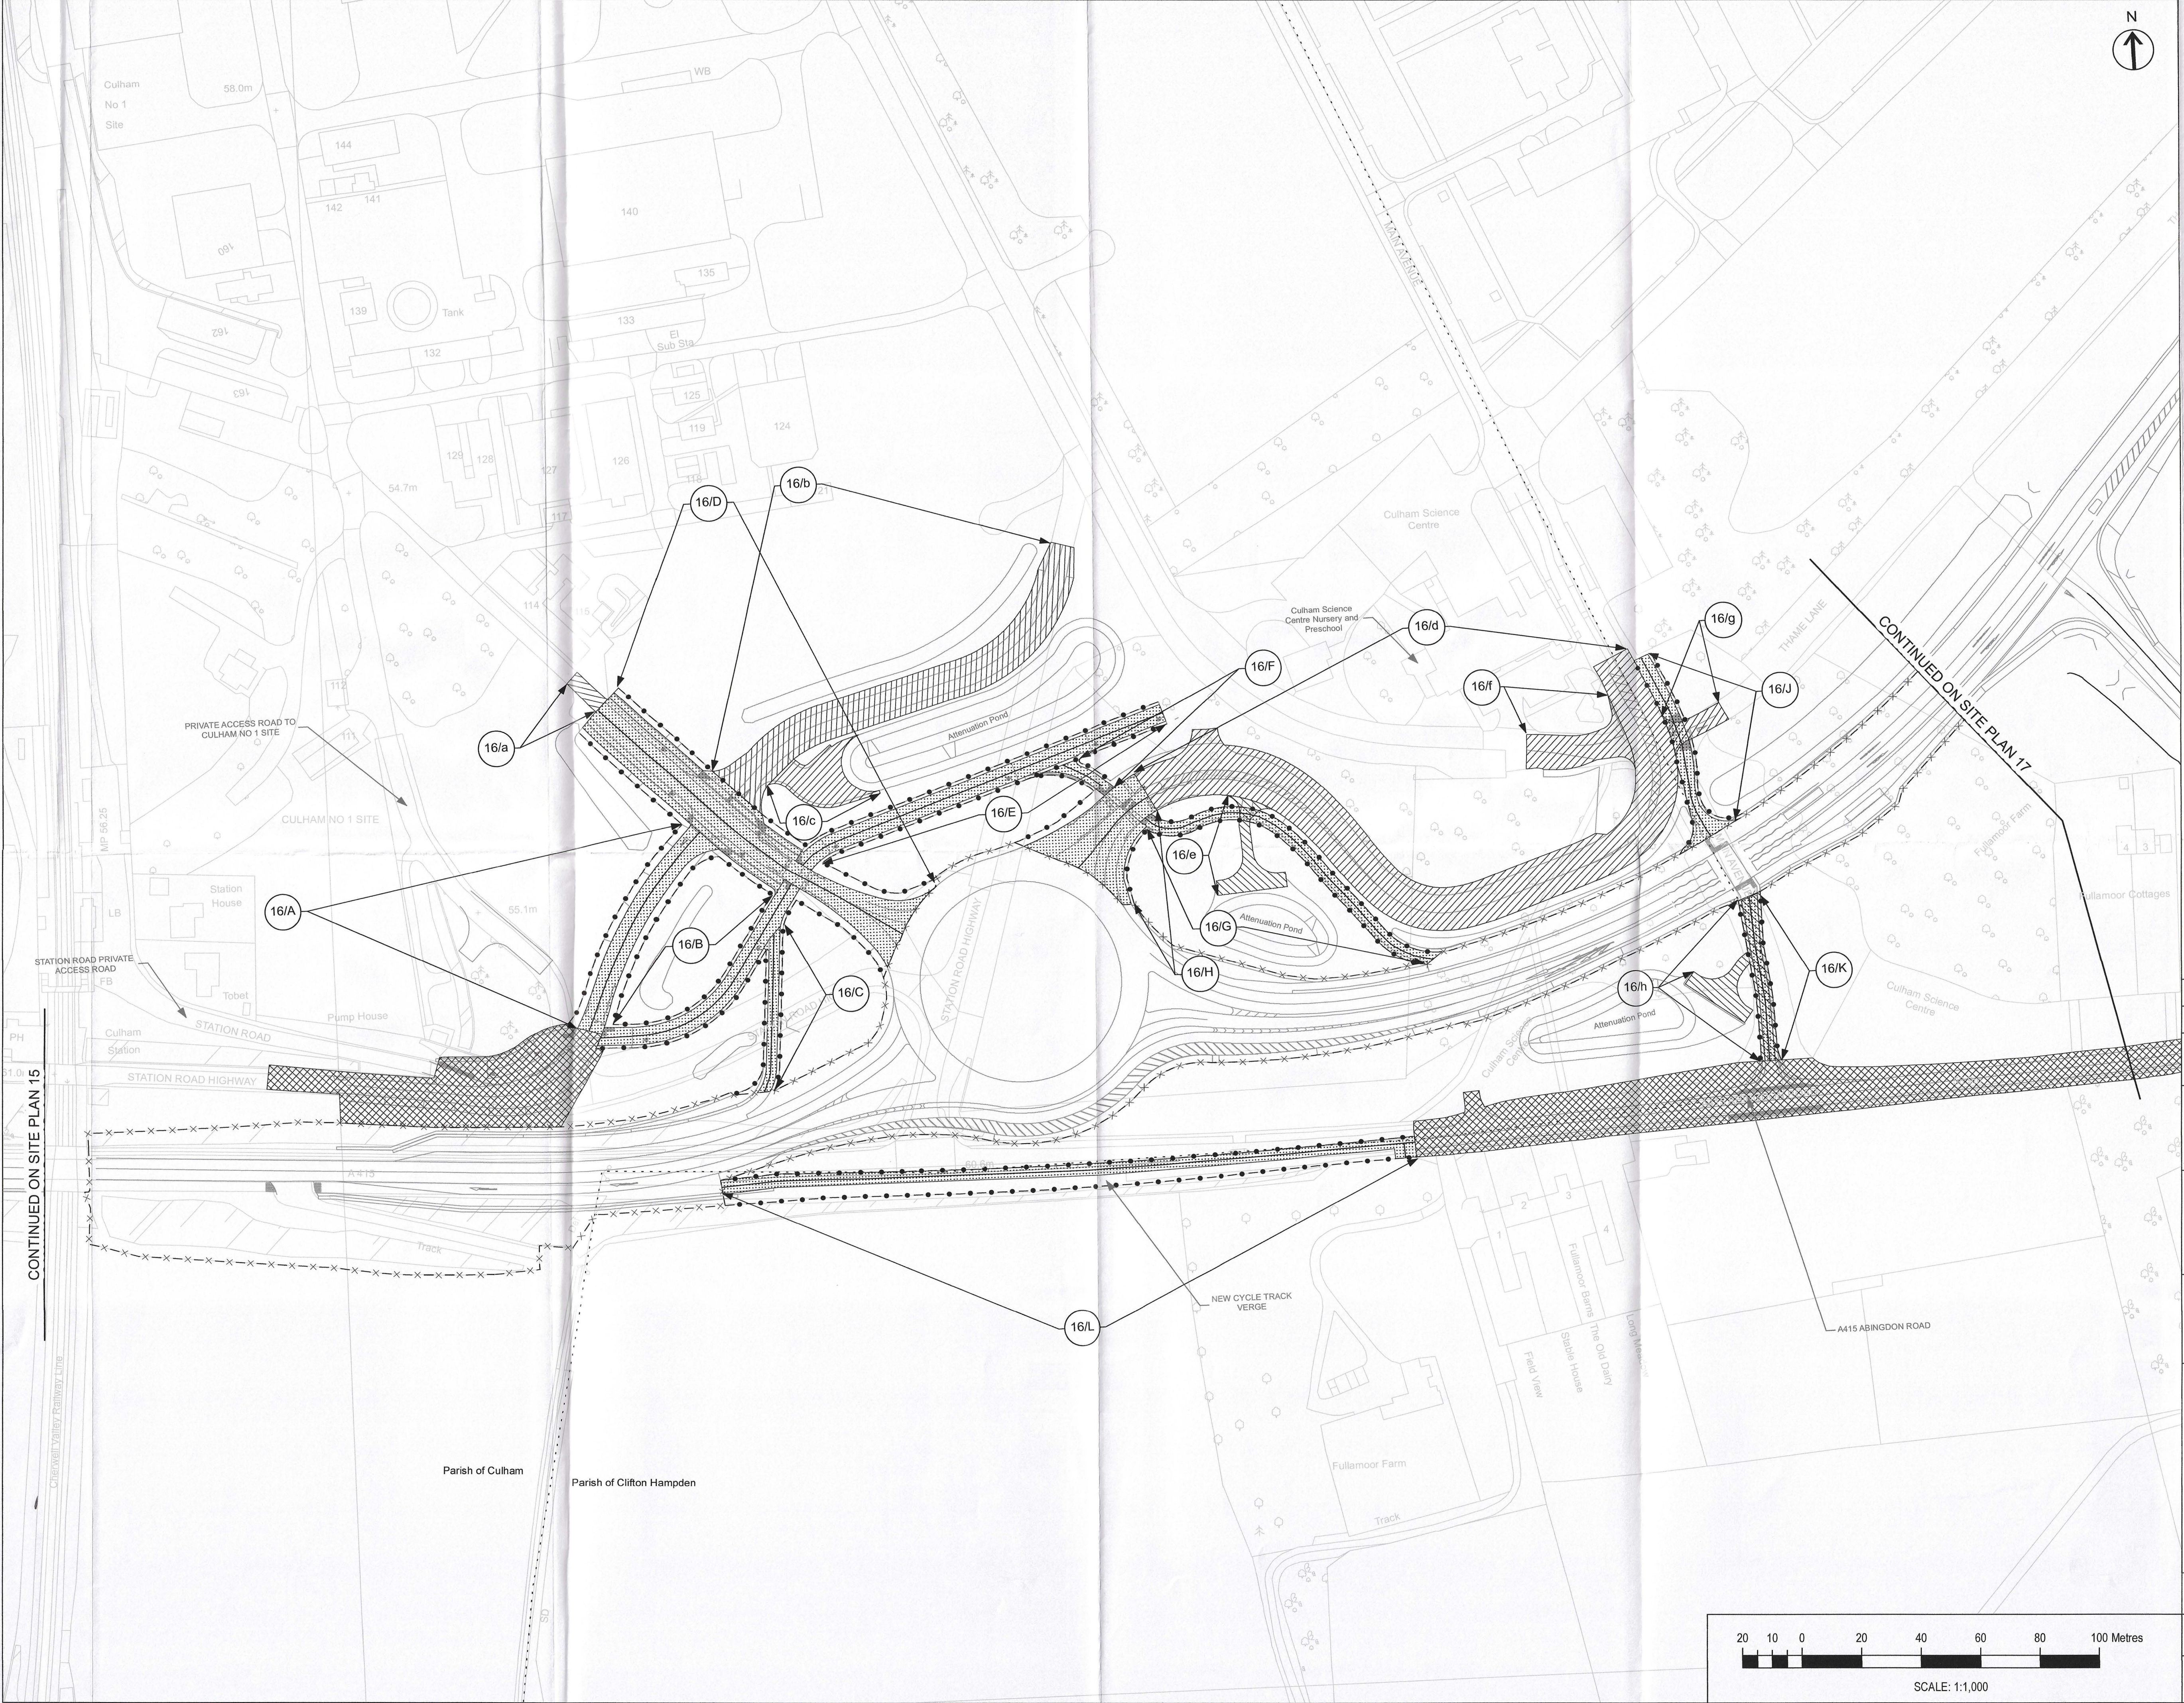

NOTES:
This Site Plan does not show widths or construction details

Borough/Parish Boundary - - - - -

Public Right of Way - - - - -

KEY:

Classified Roads

Highway Boundary - - - - -

Highway Boundary - - - - -

Highway to be stopped up

Highway to be improved

New Highway

Private Means of Access to be stopped up

New Means of Access

(District of South Oxfordshire)

P01	First Issue	08/11/22	AH	JH
Rev	Description	Date	By	Approved
			Check	

This map is reproduced from Ordnance Survey material with the permission of Ordnance Survey on behalf of the Controller of Her Majesty's Stationery Office. Crown Copyright. Unauthorised reproduction infringes Crown Copyright and may lead to prosecution or civil proceedings. Oxfordshire County Council, 0100223343, 2021



THE OXFORDSHIRE COUNTY COUNCIL (DIDCOT GARDEN TOWN HIGHWAYS INFRASTRUCTURE - A4130 IMPROVEMENT (MILTON GATE TO COLLETT ROUNDABOUT), A4197 DIDCOT TO CULHAM LINK ROAD, AND A415 CLIFTON HAMPDEN BYPASS (SIDE ROADS) ORDER 2022

SITE PLAN 16A -
A415 CLIFTON HAMPDEN BYPASS - CULHAM STATION AND CULHAM SCIENCE CENTRE

The COMMON SEAL of Oxfordshire County Council was hereunto affixed in the presence of -


Authorised Officer

Dated this 21st day of December 2022

Seal No. 1. SRO/2.2

Drawn	Checked	Approved	Date
AH	SS	JH	08/11/22

GH Project Number	Scale at A1
132861.001	1:1,000
Drawing Number	Revision
GH-132861001-SRO-16A	P01

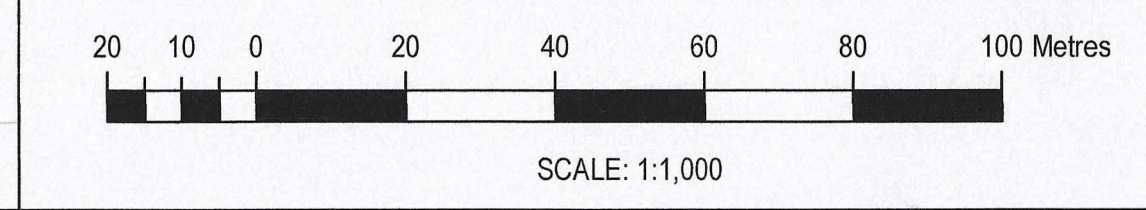



NOTES:

This Site Plan does not show widths or constructional details

Borough/Parish Boundary

Public Right of Way

KEY:

Classified Roads

Highway to be stopped up

Highway to be improved

New Highway


Private Means of Access to be stopped up

New Means of Access

(District of South Oxfordshire)

P01	First Issue	08/11/22	AH	JH
Rev	Description	Date	By	Check

This map is reproduced from Ordnance Survey material with the permission of Ordnance Survey on behalf of the Controller of Her Majesty's Stationery Office. © Crown Copyright. Unauthorised reproduction infringes Crown Copyright and may lead to prosecution or civil proceedings. Oxfordshire County Council, 0100223343, 2021

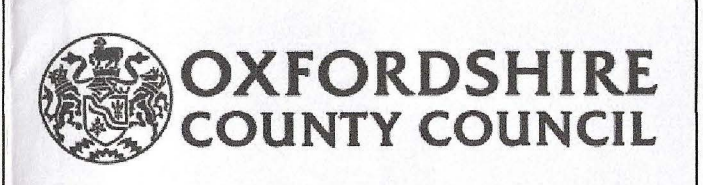

THE OXFORDSHIRE COUNTY COUNCIL (DIDCOT GARDEN TOWN HIGHWAYS INFRASTRUCTURE – A4130 IMPROVEMENT (MILTON GATE TO COLLETT ROUNDABOUT), A4197 DIDCOT TO CULHAM LINK ROAD, AND A415 CLIFTON HAMPDEN BYPASS) (SIDE ROADS) ORDER 2022

SITE PLAN 17A - A415 CLIFTON HAMPDEN BYPASS – CULHAM SCIENCE CENTRE TO CULHAM SEWAGE TREATMENT WORKS

The COMMON SEAL of Oxfordshire County Council was hereunto affixed in the presence of –


Authorised Officer


Dated this 21st day of December 2022

Drawn	Checked	Approved	Date
AH	SS	JH	08/11/22

GH Project Number	Scale at A1
132861.001	1:1,000

Drawing Number	Revision
GH-132861001-SRO-17A	P01

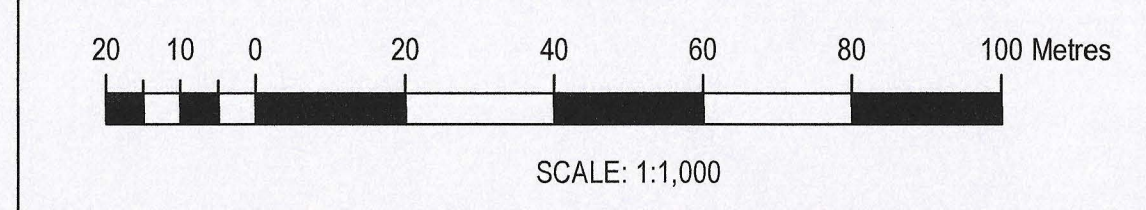

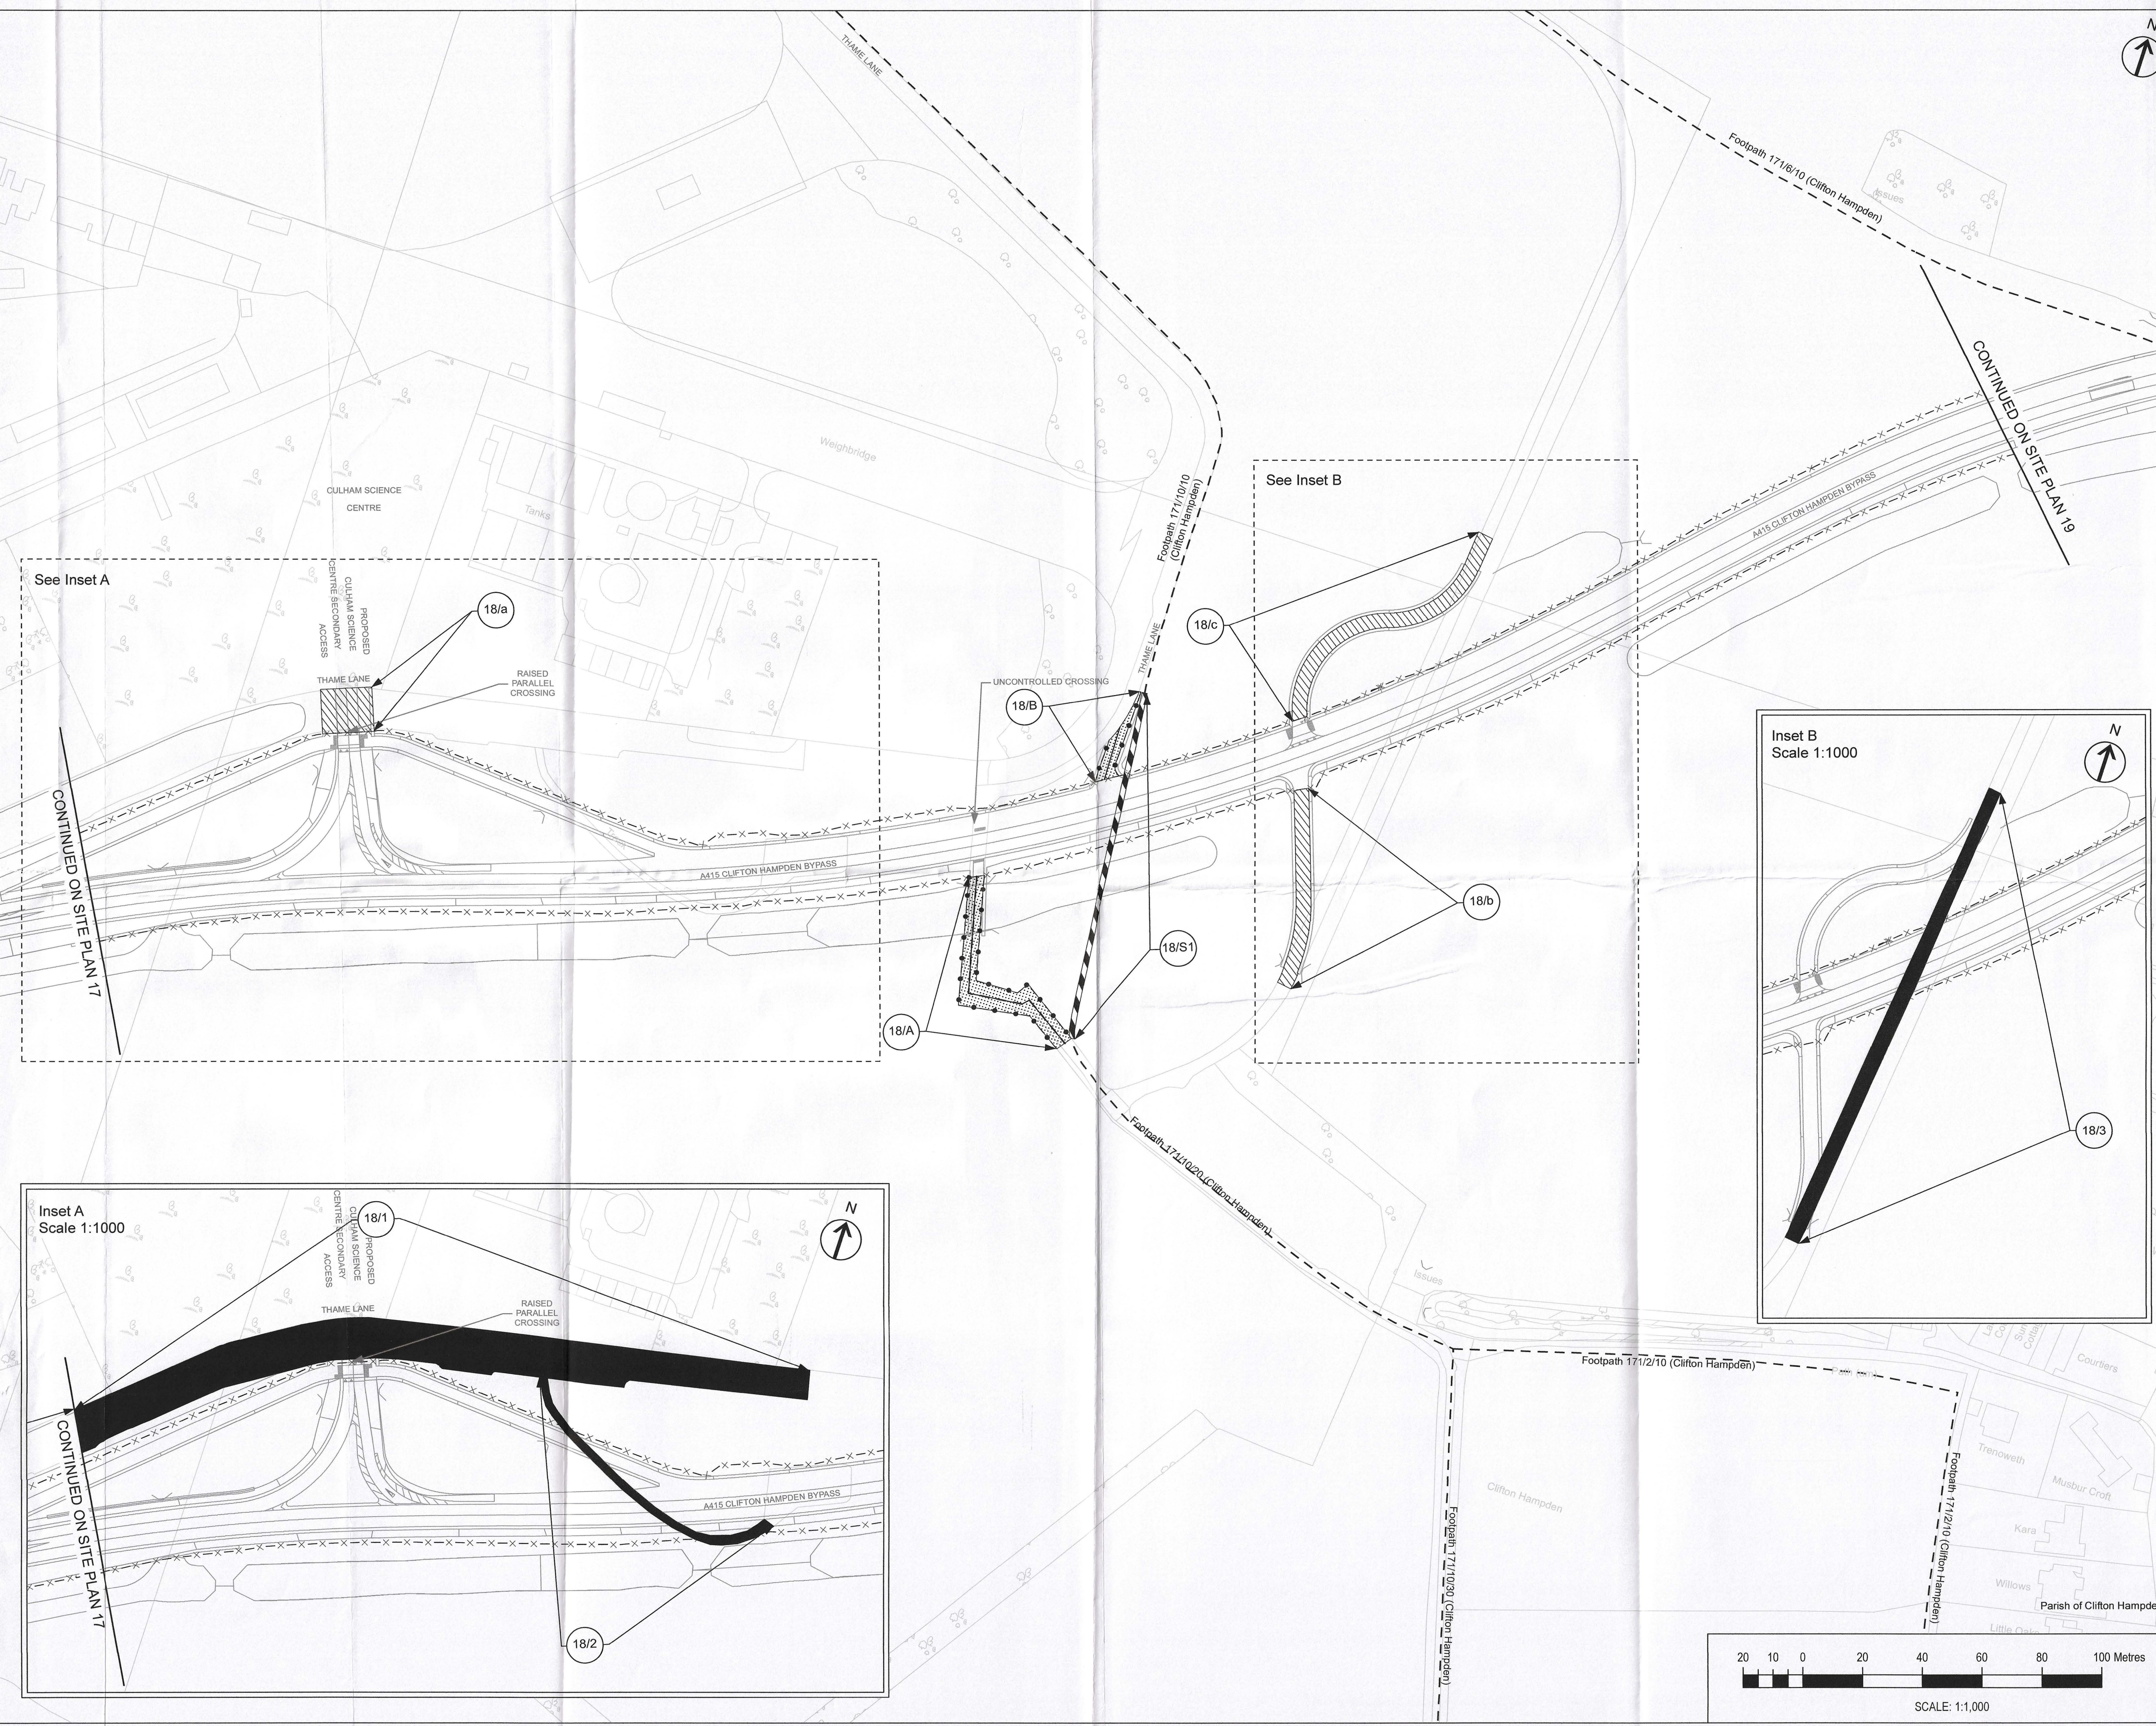

NOTES:
This Site Plan does not show widths or constructional details

Borough/Parish Boundary - - - - -

Public Right of Way - - - - -

KEY:

Classified Roads

Highway Boundary

Highway to be stopped up





Highway to be improved

New Highway

Private Means of Access to be stopped up

New Means of Access

(District of South Oxfordshire)

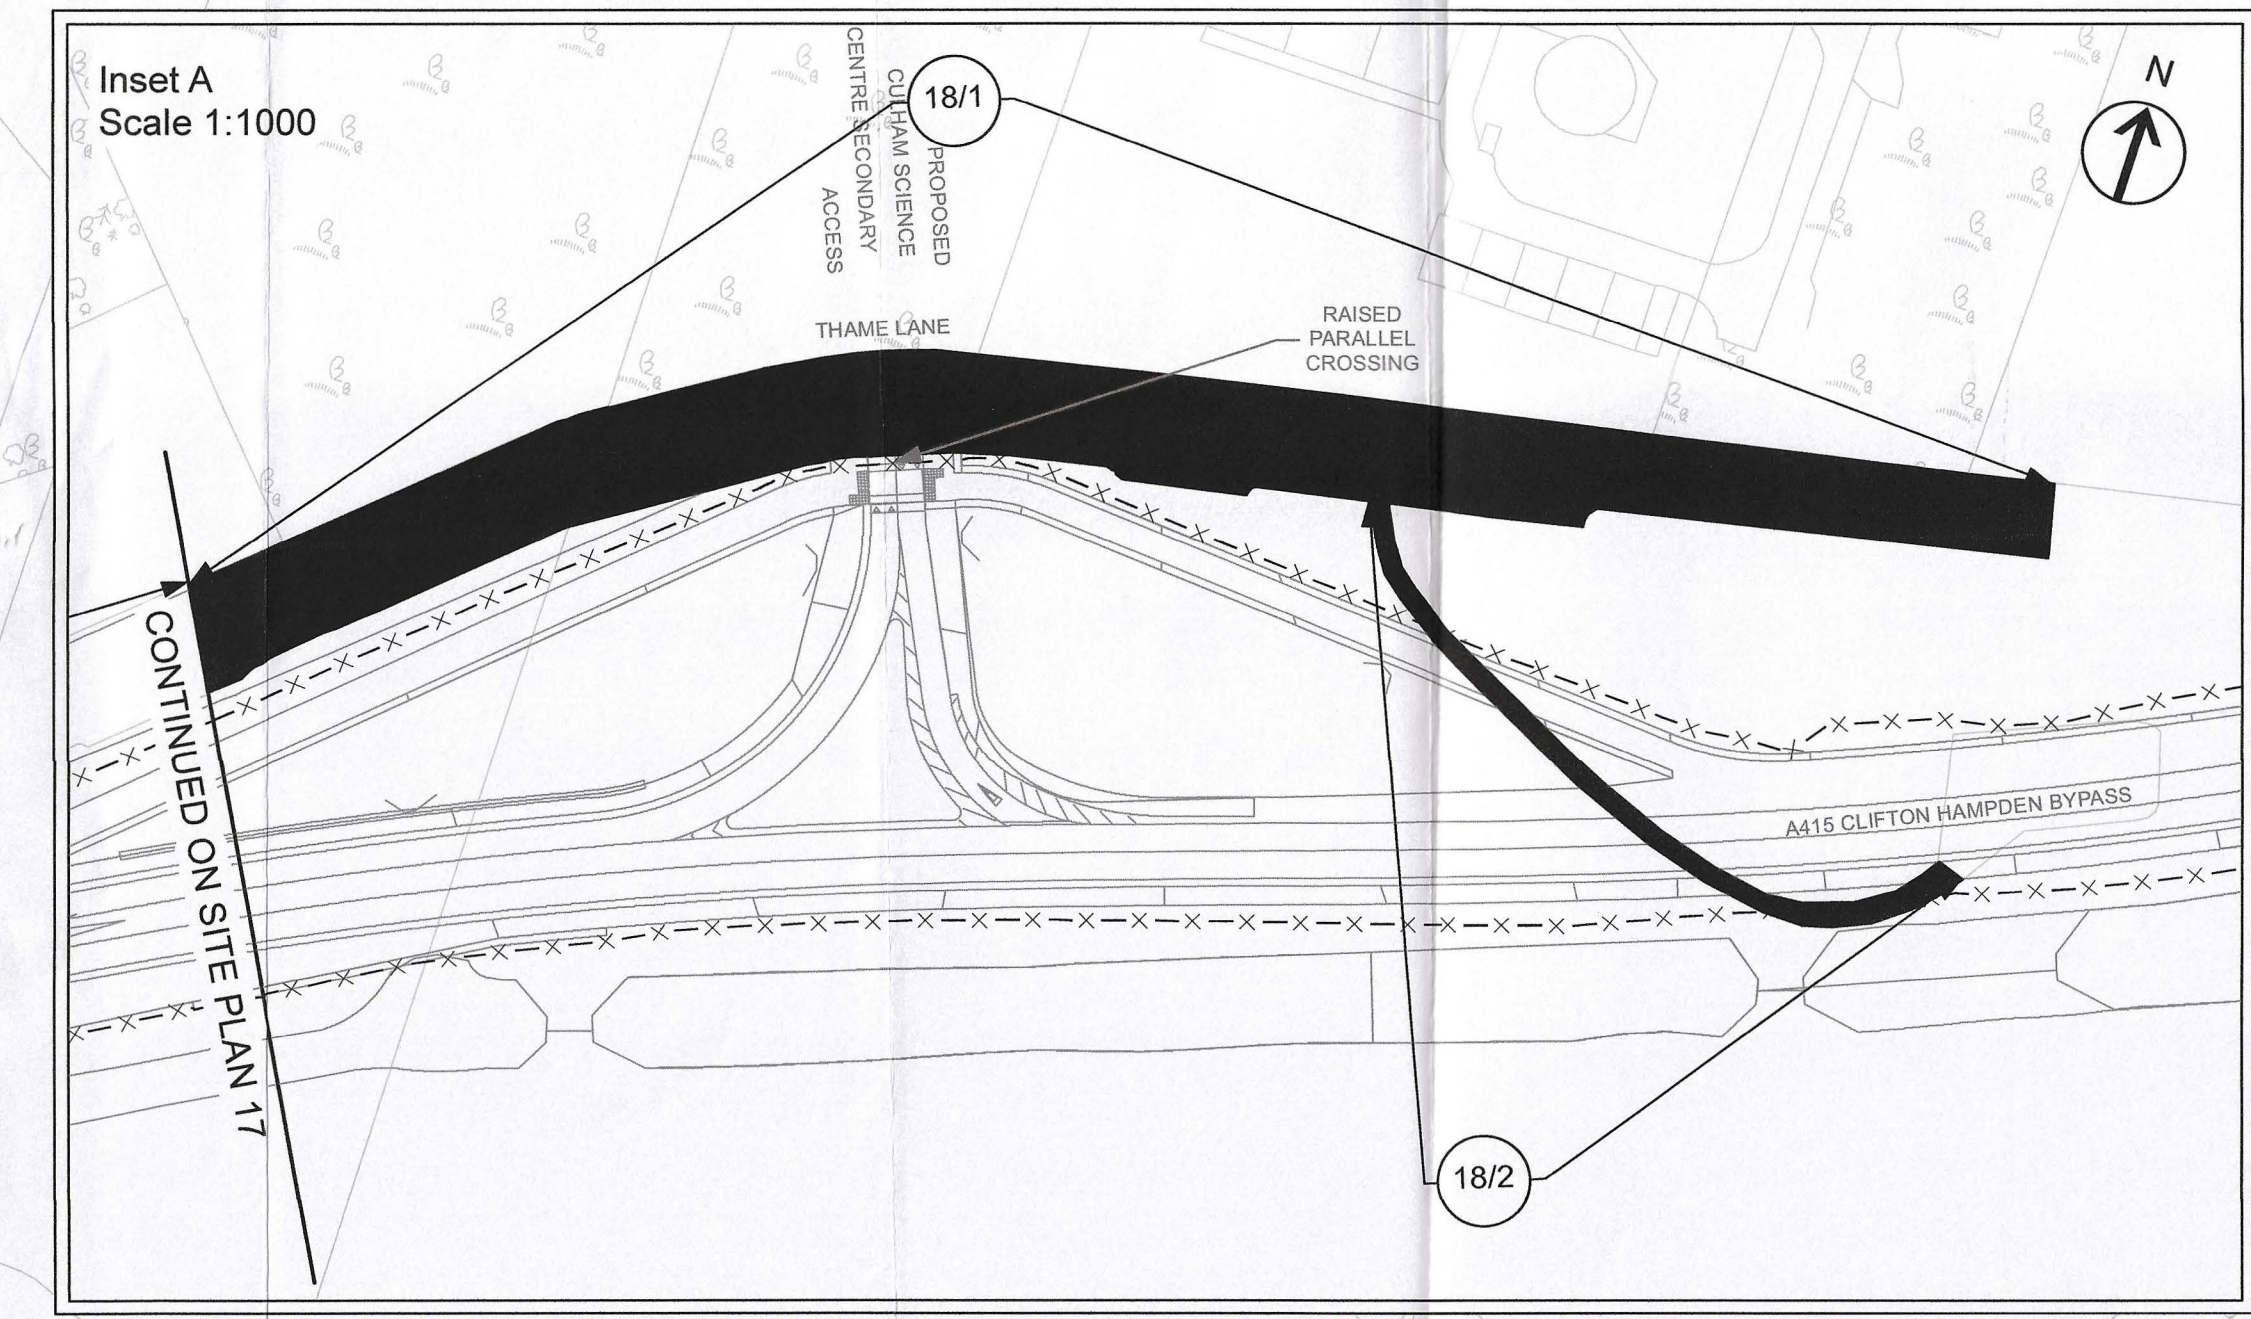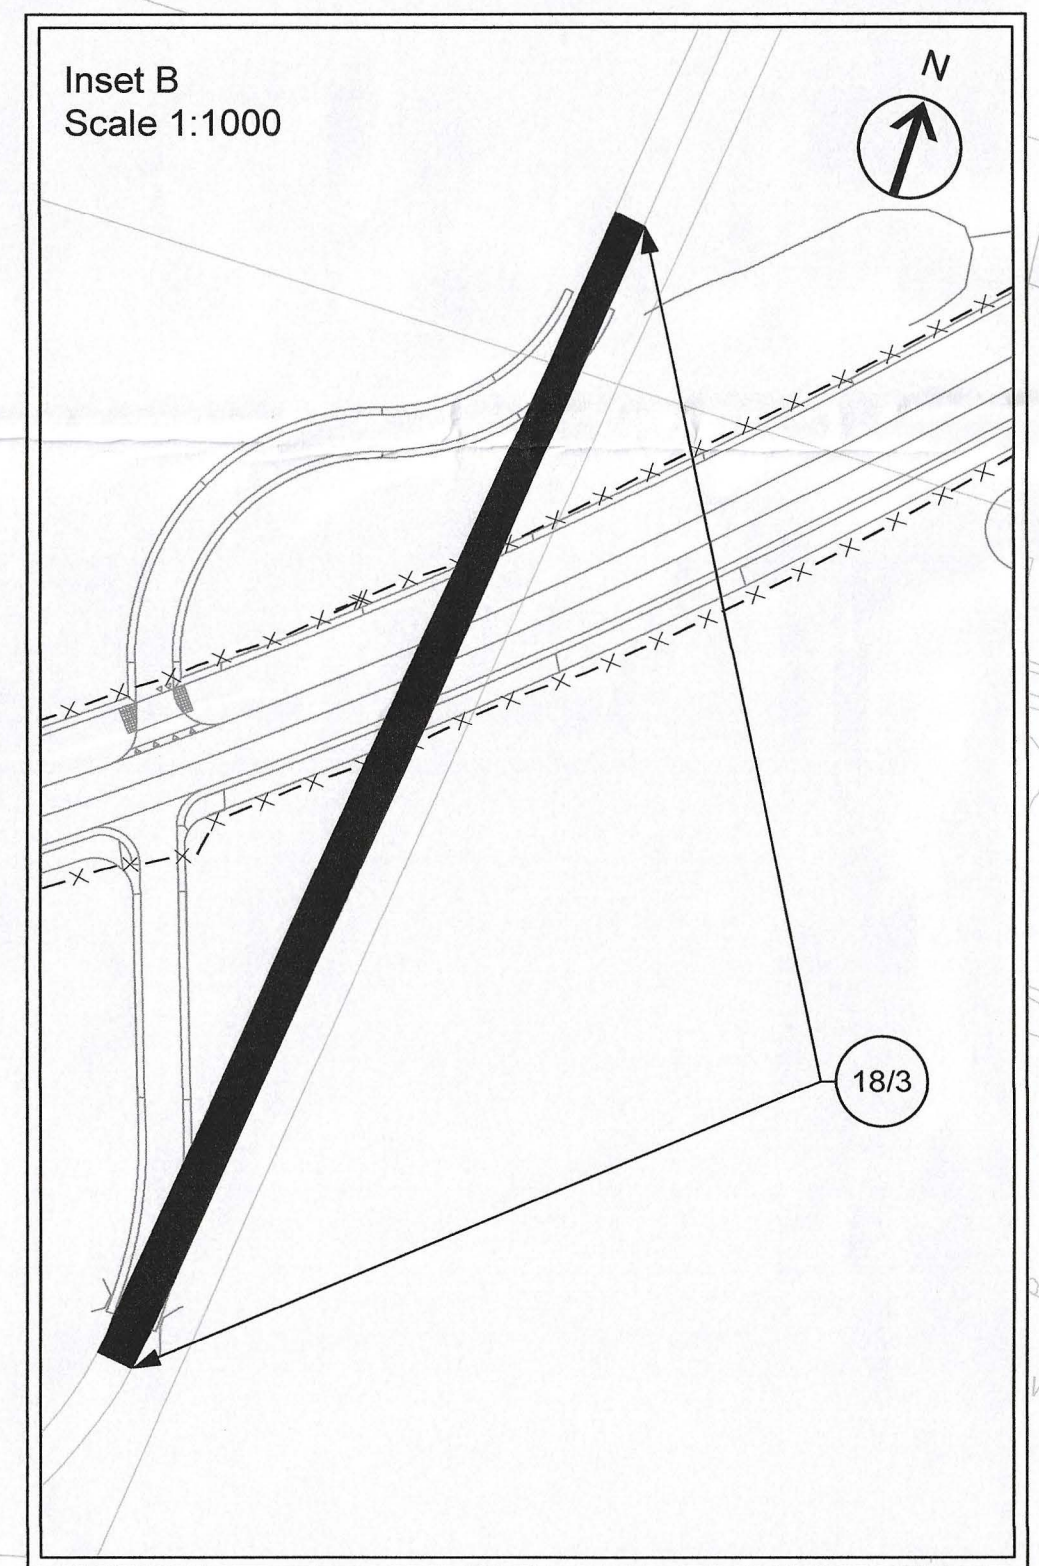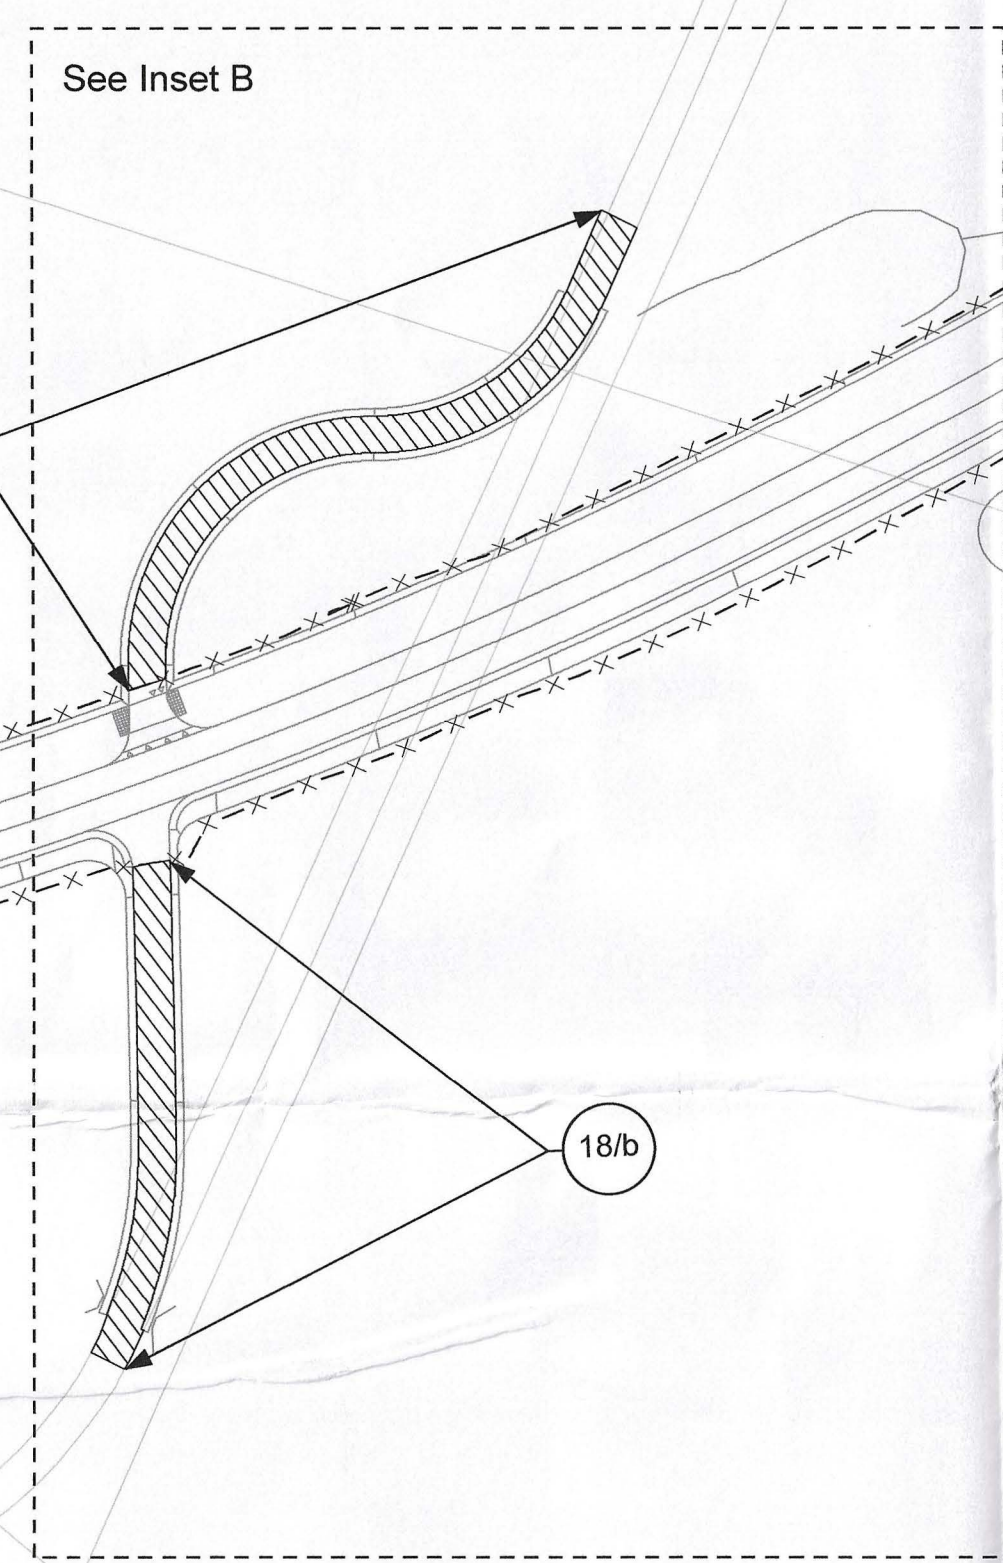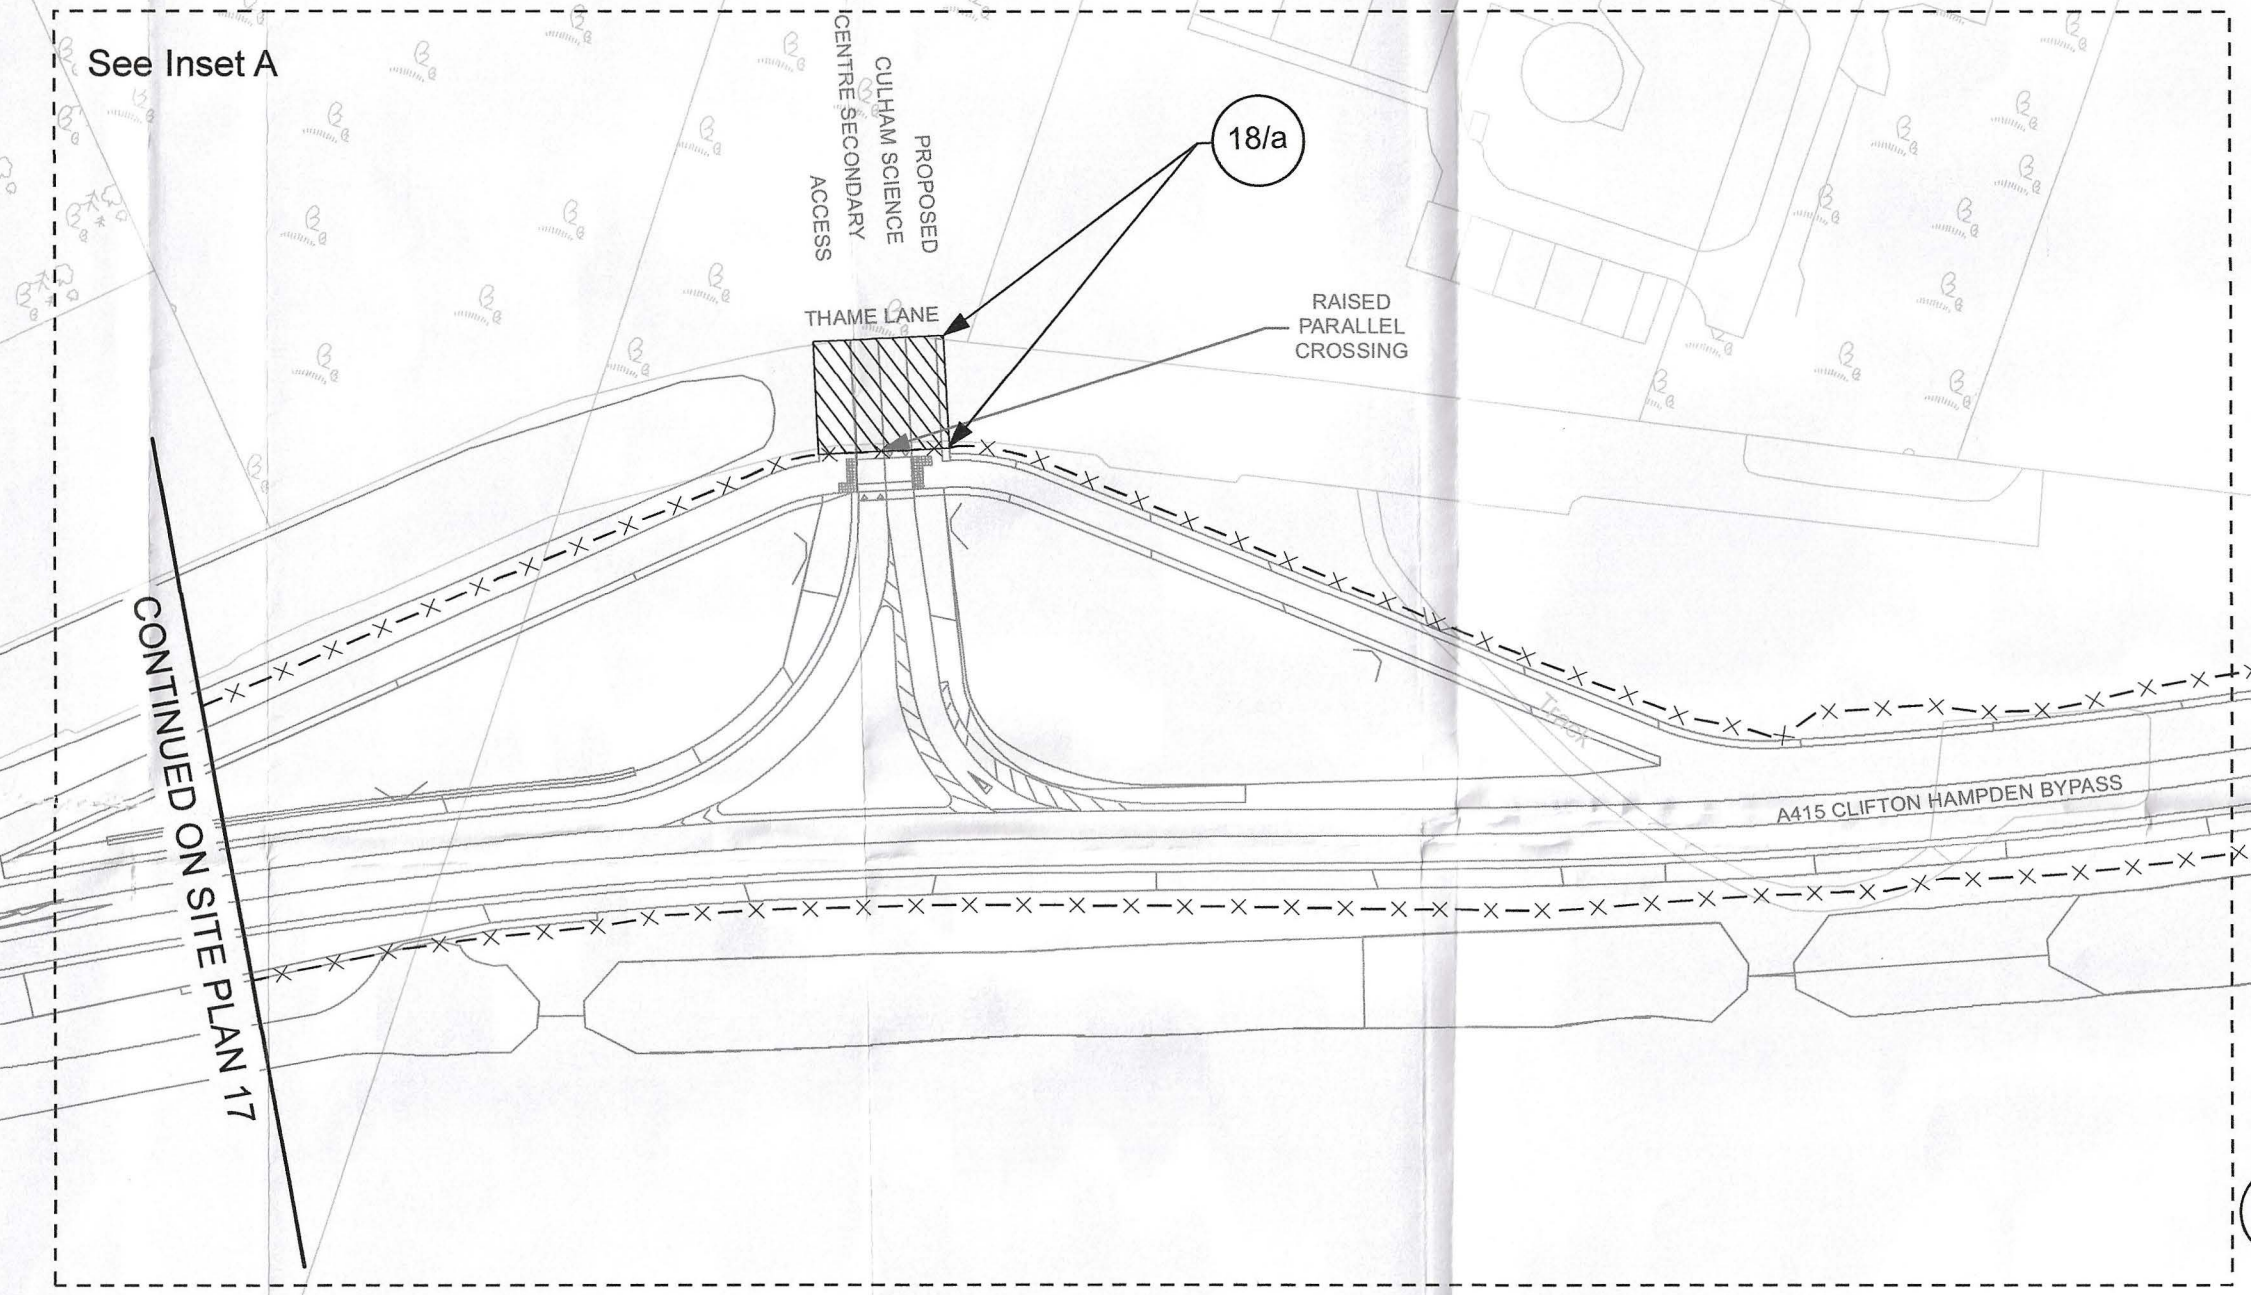

P01	First Issue	08/11/22	AH	SS	JH
Rev	Description	Date	By	Check	Approved

This map is reproduced from Ordnance Survey material with the permission of Ordnance Survey on behalf of the Controller of Her Majesty's Stationery Office. © Crown Copyright. Unauthorised reproduction infringes Crown Copyright and may lead to prosecution or civil proceedings. Oxfordshire County Council, 0100023343, 2021

OXFORDSHIRE COUNTY COUNCIL

THE OXFORDSHIRE COUNTY COUNCIL (DIDCOT GARDEN TOWN HIGHWAYS INFRASTRUCTURE – A4130 IMPROVEMENT (MILTON GATE TO COLLETT ROUNDABOUT), A4197 DIDCOT TO CULHAM LINK ROAD, AND A415 CLIFTON HAMPDEN BYPASS (SIDE ROADS) ORDER 2022

SITE PLAN 18 -

A415 CLIFTON HAMPDEN BYPASS – CULHAM SCIENCE CENTRE AND NORTH OF CLIFTON HAMPDEN

The COMMON SEAL of Oxfordshire County Council was hereunto affixed in the presence of –

[Signature]
Authorised Officer

Dated this 21st day of December 2022

Seal No. 11033/22


Drawn	Checked	Approved	Date
AH	SS	JH	08/11/22


GH Project Number
132861.001


Scale at A1
1:1,000

Drawing Number
GH-132861001-SRO-18

Revision
P01

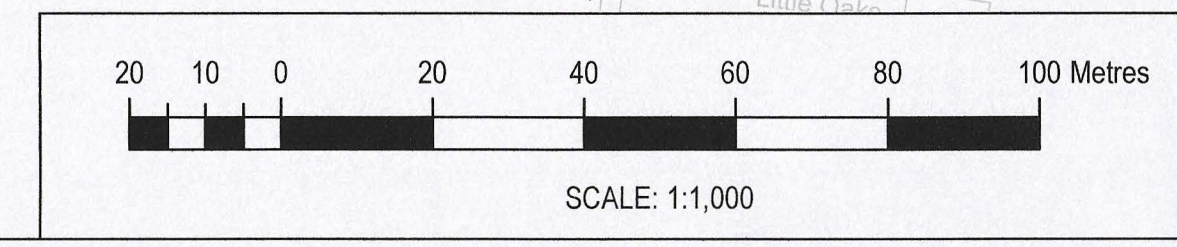

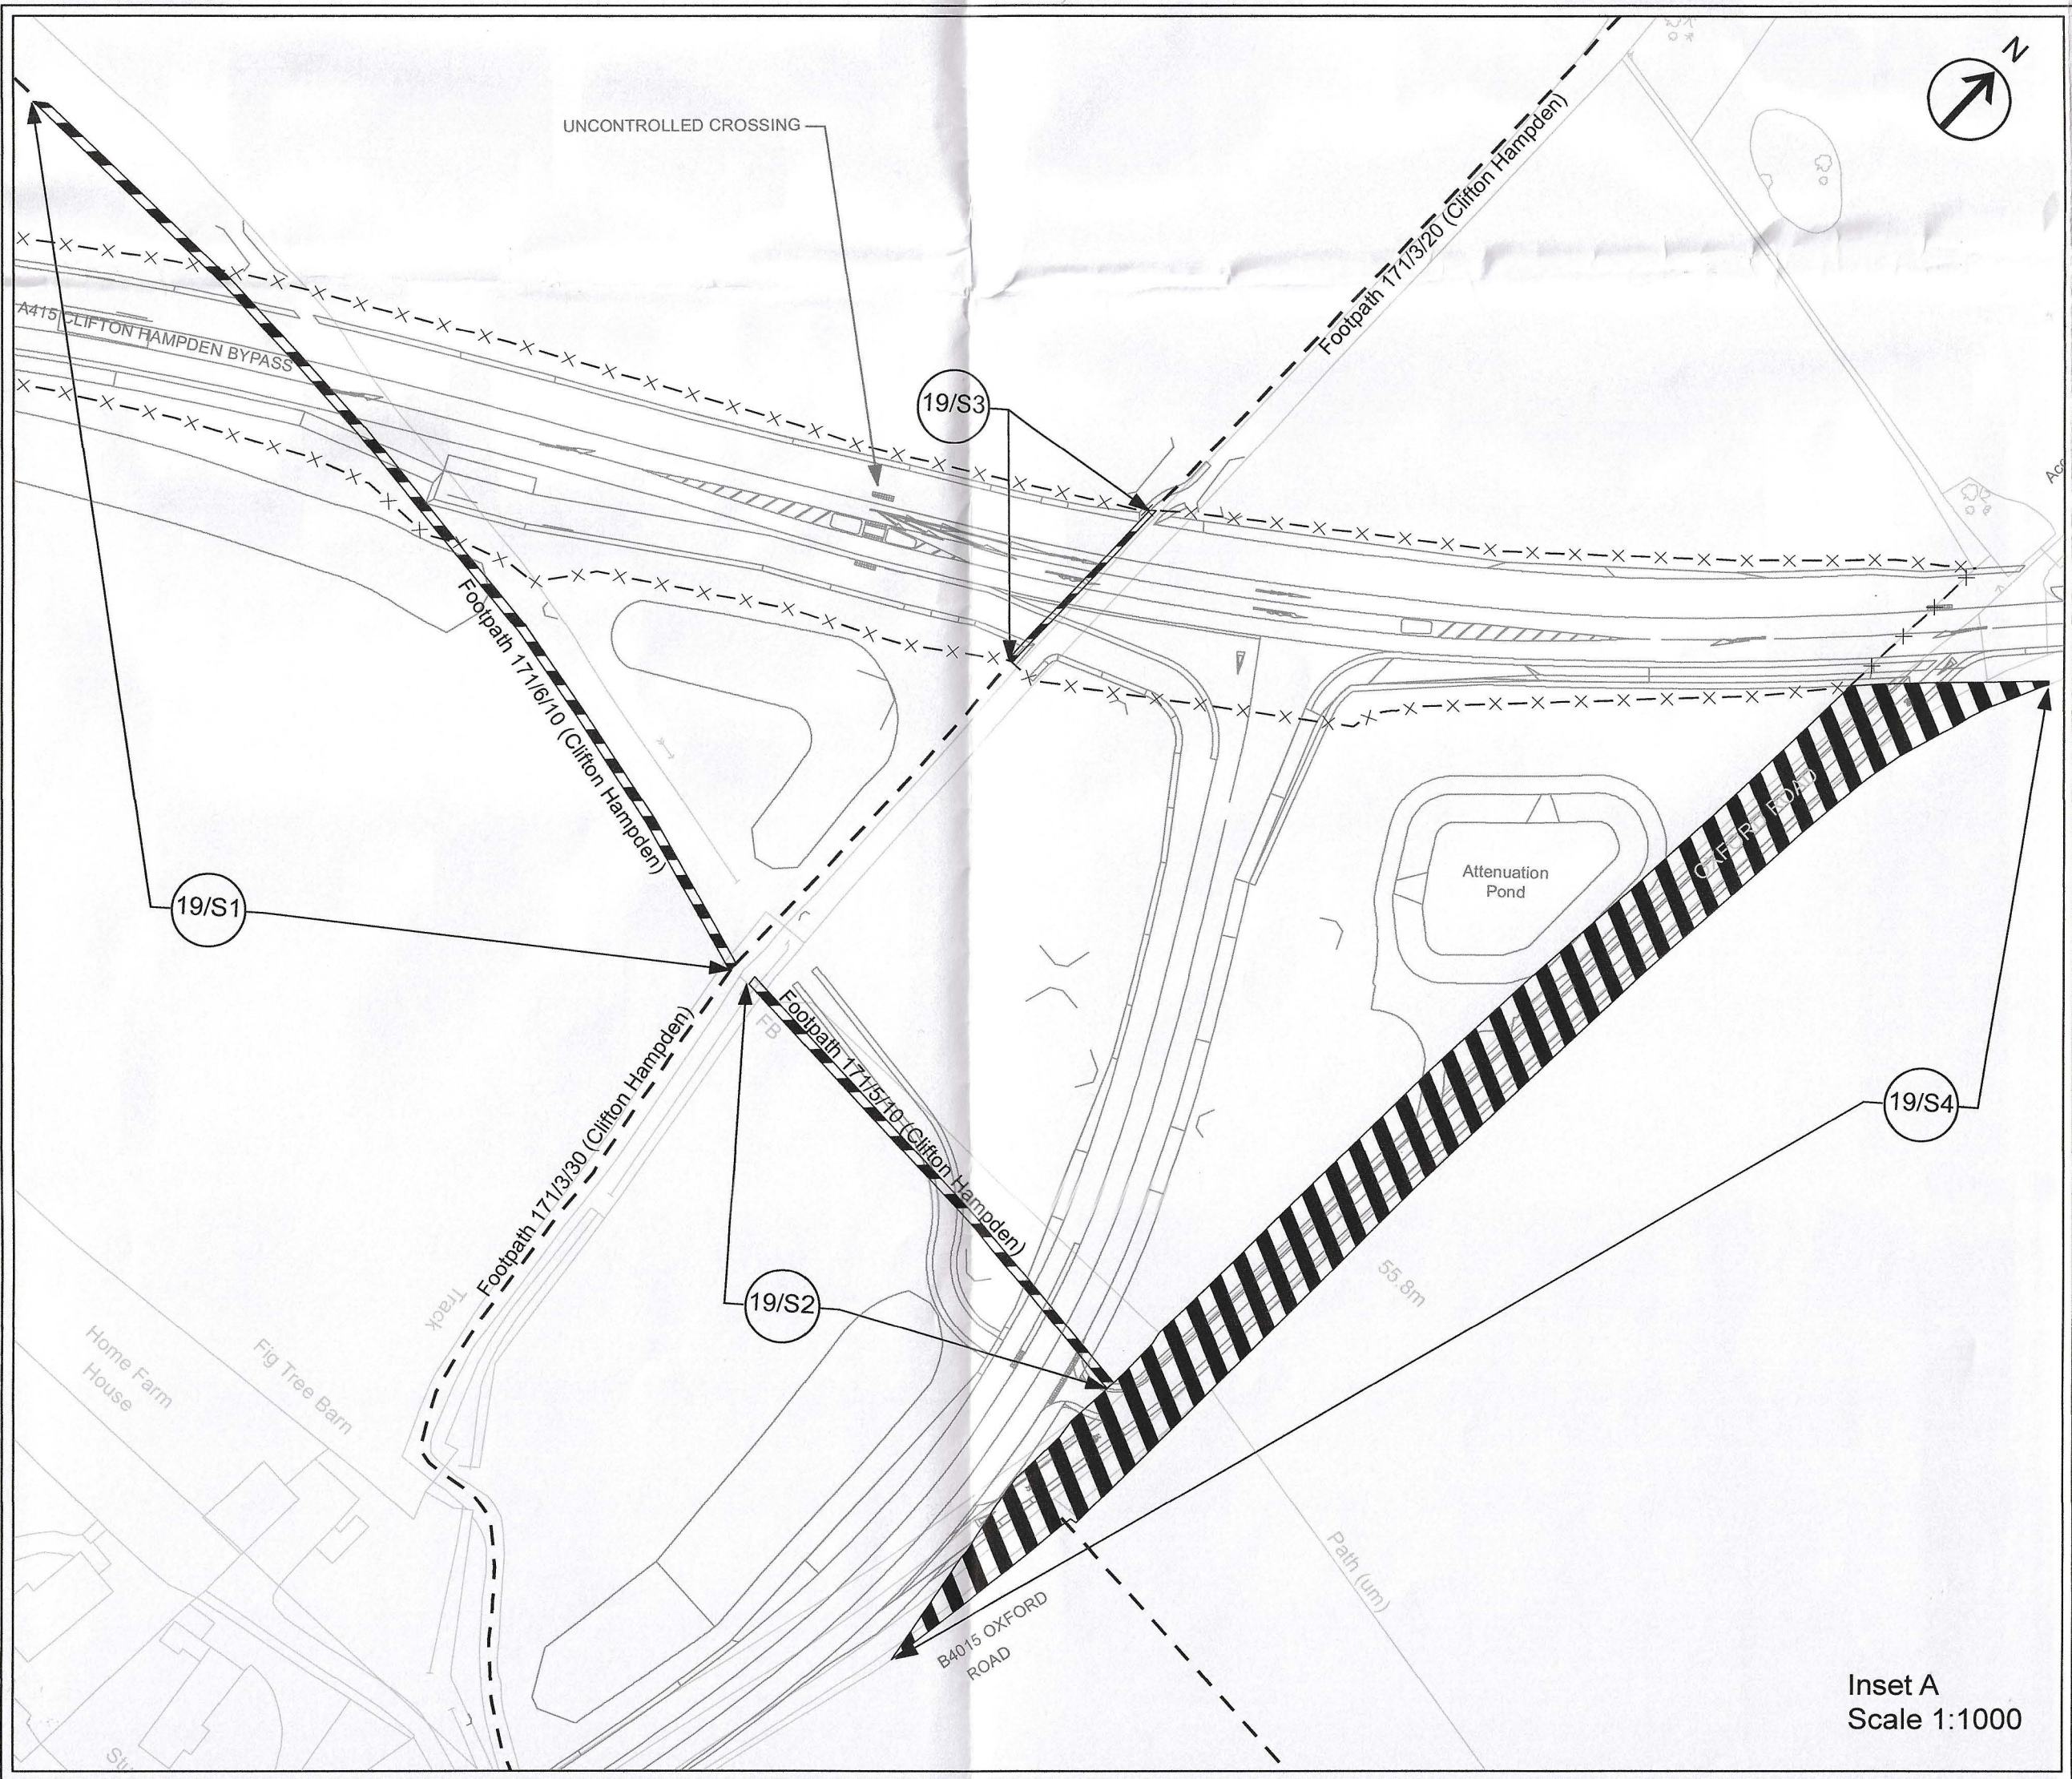

 P01	First Issue	08/11/22	AH SS	JH
Rev	Description	Date	By Check	Approved
This map is reproduced from Ordnance Survey material with the permission of Ordnance Survey by kind of the Controller of Her Majesty's Stationery Office. © Crown Copyright. Unauthorised reproduction infringes Crown Copyright and may lead to prosecution or civil proceedings. Oxfordshire County Council, 0100023343, 2021				
 OXFORDSHIRE COUNTY COUNCIL				
THE OXFORDSHIRE COUNTY COUNCIL (DIDCOT GARDEN TOWN HIGHWAYS INFRASTRUCTURE – A4130 IMPROVEMENT (MILTON GATE TO COLLETT ROUNDABOUT), A4197 DIDCOT TO CULHAM LINK ROAD, AND A415 CLIFTON HAMPDEN BYPASS) (SIDEWAYS) ORDER 2022				
SITE PLAN 19 - A415 CLIFTON HAMPDEN BYPASS – NORTH OF CLIFTON HAMPDEN TO B4015 OXFORD ROAD JUNCTION				
The COMMON SEAL of Oxfordshire County Council was hereto affixed in the presence of –  _____ Authorised Officer 				
Dated this <u>21</u> day of <u>December</u> 2022		Seal number <u>15CH/122</u>		
Drawn	Checked	Approved	Date	
AH	SS	JH	08/11/22	
GH Project Number 132861.001		Scale at A1 1:1,000		
Drawing Number GH-132861001-SRO-19			Revision P01	