OS map data reproduced by permission of Ordnance Survey on behalf of HMSO, © Crown copyright 2021. All rights reserved. Ordnance Survey licence number 0100040692

Drawing Number
151666-TRA-00-HUL4-DRG-R-SG-250003 P01

Existing: Site Plan View
Scale 1:2500

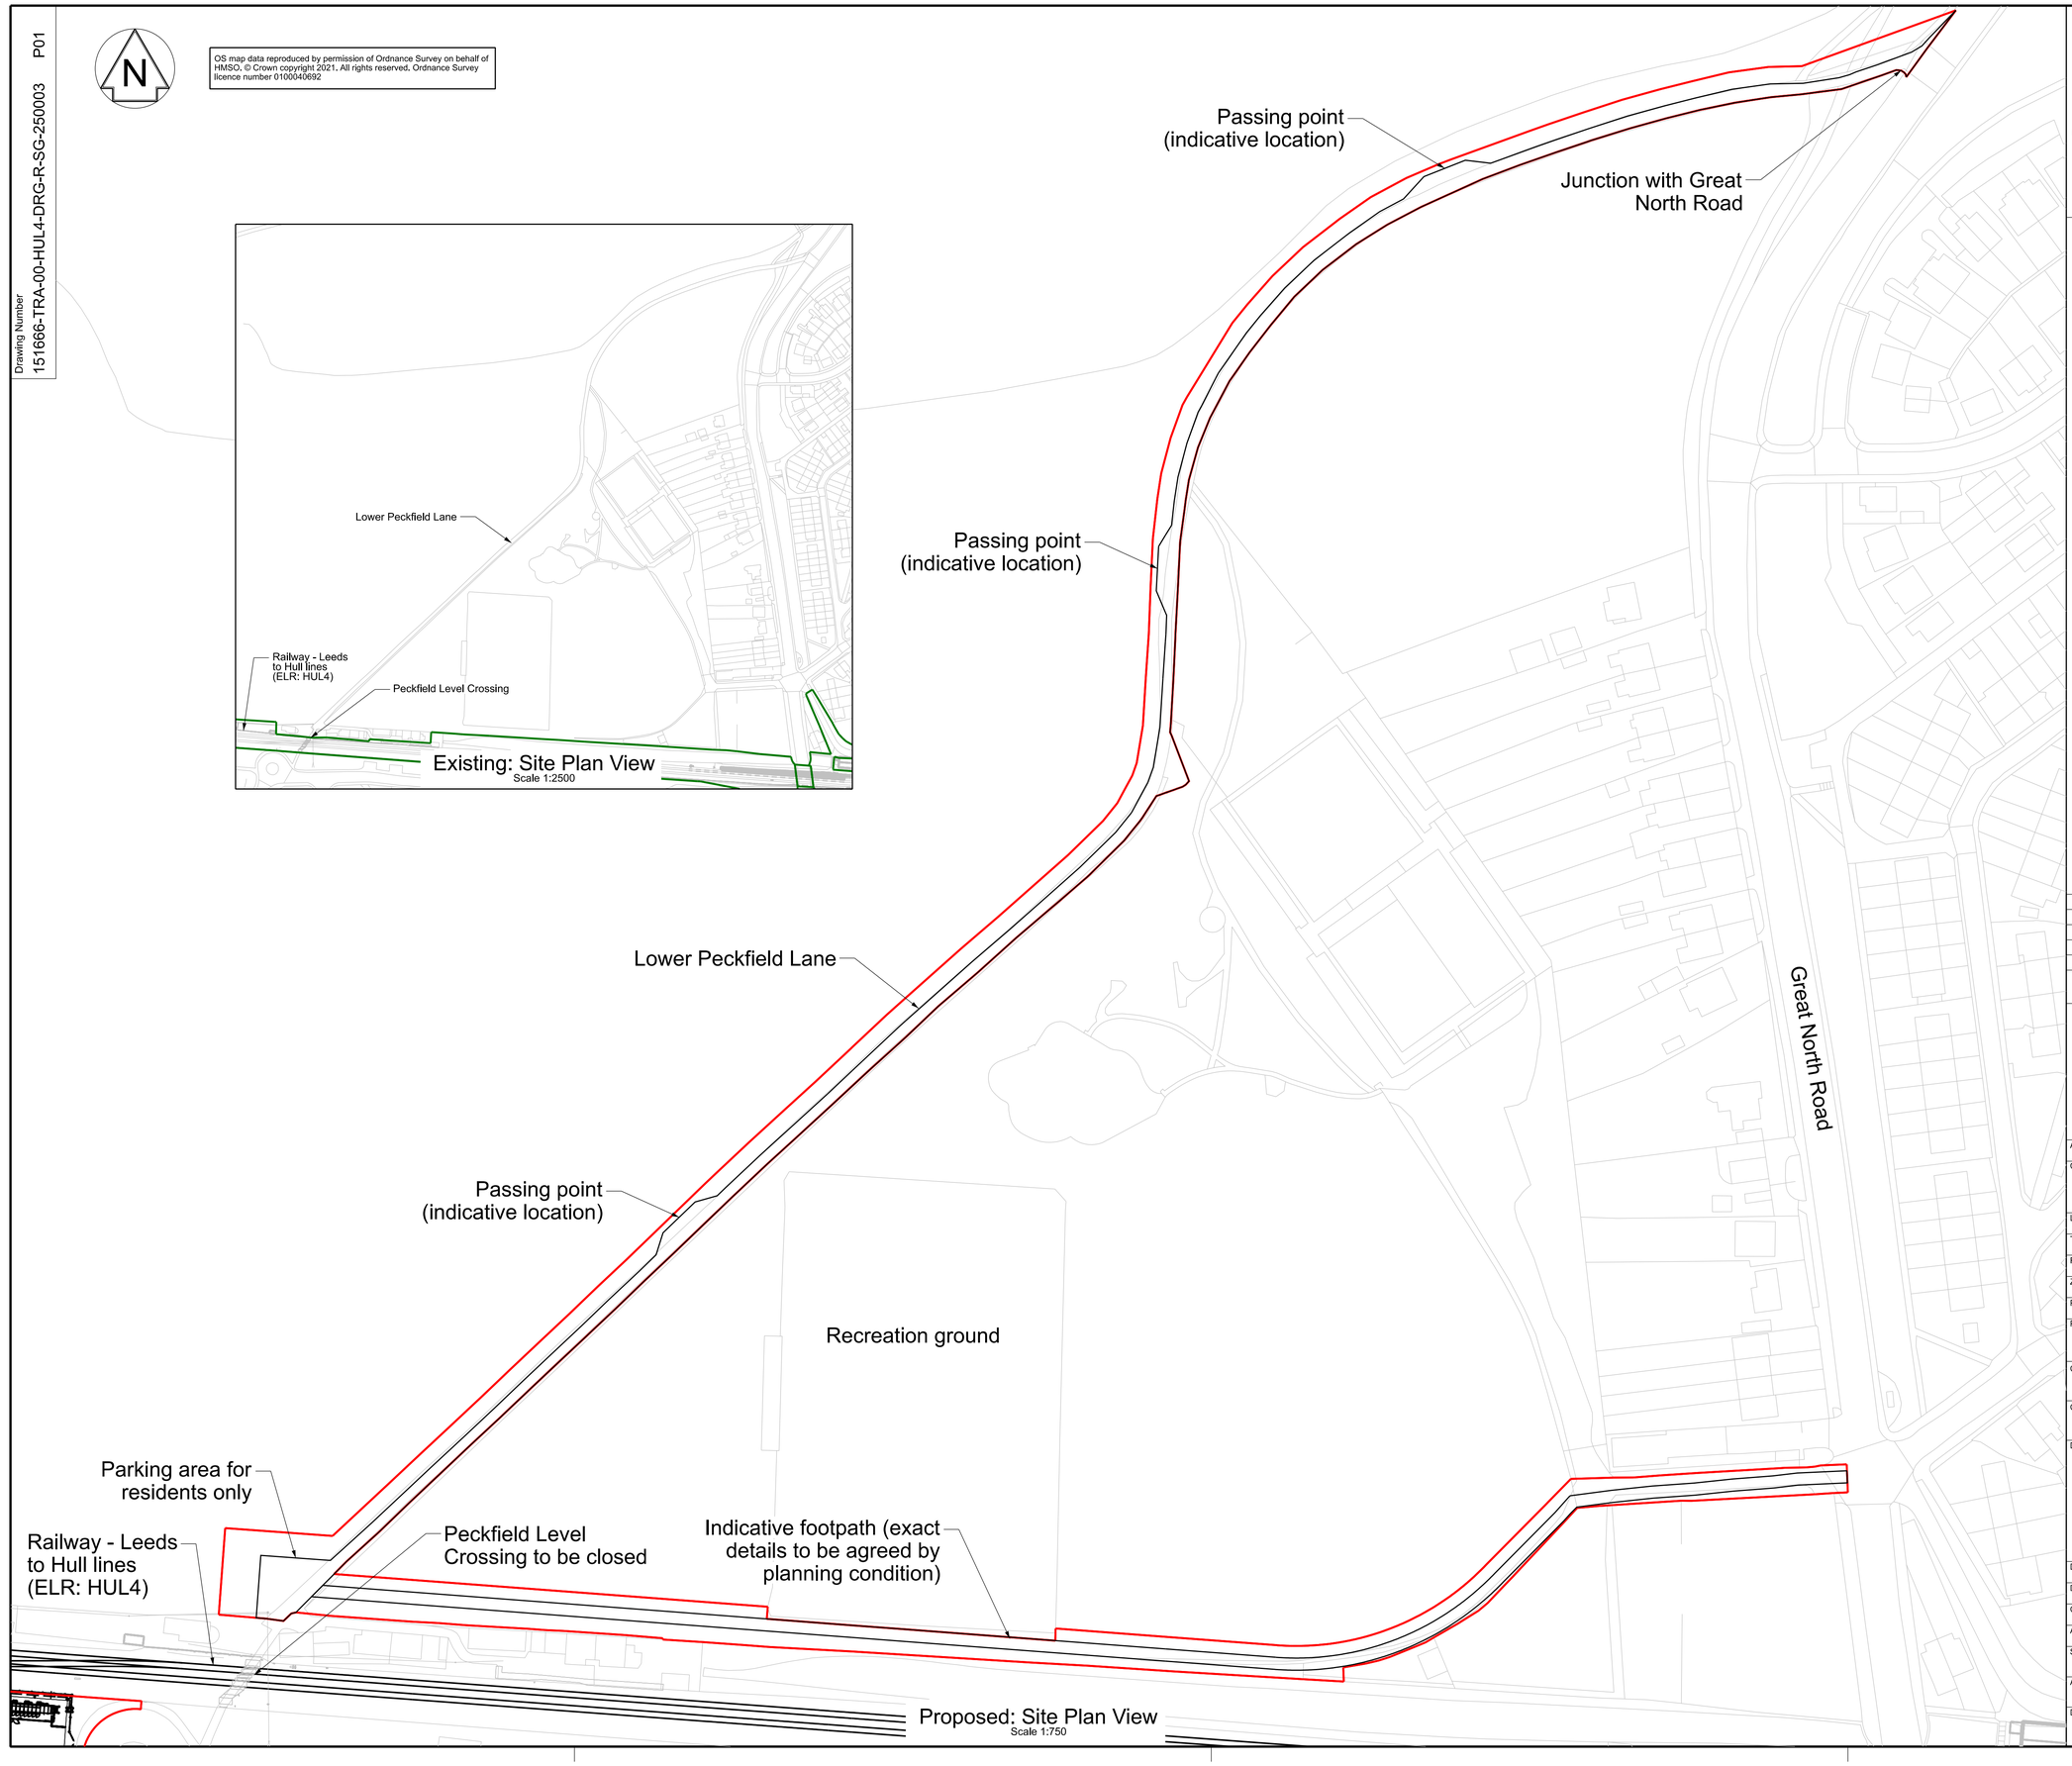

Proposed: Site Plan View
Scale 1:750

Legend/Notes

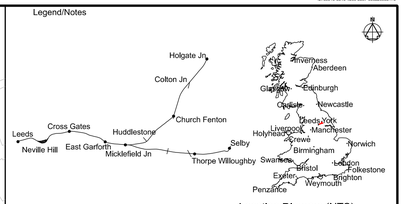

Location Diagram (NTS)

Leeds to Micklefield Enhancements Order

Notes

1. All dimensions are in millimetres unless stated otherwise.
2. Do not scale from this drawing.
3. In constructing or maintaining the works identified as Scheduled Works in Schedule 1 of the Network Rail (Leeds to Micklefield Enhancements) Order Network Rail may deviate from the dimensions shown on this drawing to the extent permitted by the Order.
4. This drawing is to be read in conjunction with:
   151666-TRA-00-HUL4-DRG-R-SG-250001 - Location Plan
   151666-TRA-00-HUL4-DRG-R-SG-250002 - Site Plan
   151666-TRA-00-HUL4-DRG-R-SG-250004 - Footpath Detailed Plans
   151666-TRA-00-HUL4-DRG-R-SG-250005 - Footpath Proposed Sections
   151666-TRA-00-HUL4-DRG-R-SG-250006 - TSC Detailed Plans
   151666-TRA-00-HUL4-DRG-R-SG-250007 - TSC Proposed Sections
   151666-TRA-00-HUL4-DRG-R-SG-250008 - Bridleway Detailed Plans
   151666-TRA-00-HUL4-DRG-R-SG-250009 - Bridleway Proposed Sections

Legend

- Proposed Infrastructure
- Existing Infrastructure
- Deemed Planning Application Boundary
- Network Rail Land Boundary

0 15 30 45 50 75m
SCALE 1:750 - Proposed

0 50 100 150 200 250m
SCALE 1:2500 - Existing

Rev	Date	Description of Revisions	Drawn	Chkd	Appr
P01	29/06/23	First Issue	OM	MW	MW

Status: Fit for Information
Suitability: S2

NetworkRail

Authorised		Signed: Electronically Signed	Date
Contractor(s)	TRU Alliance		
Location	AREA BDY MICKLEFIELD TO LEEDS CITY STATION		
Type: CAD Drawing		Sub-type: Plan	
Role: Rail Engineering		Sub-Role: Signalling	
Zone			
Phasing: Proposed		Project Stage: GRIP 4	
Project	Transpennine Route Upgrade		
Contract No.	151666		
Contract Title	TRU - East of Leeds		
Drawing Title	The Lower Peckfield Lane Highway Works and Peckfield Level Crossing Closure Detailed Plans		
Designed	O.McIntosh	Signed: Electronically Signed	Date: 29/06/23
Drawn	O.McIntosh	Signed: Electronically Signed	Date: 29/06/23
Checked	M.Westwood	Signed: Electronically Signed	Date: 29/06/23
Approved	M.Westwood	Signed: Electronically Signed	Date: 29/06/23
Scale(s): As Shown		ELR & Mileage: 11.0264 to 11.0264	
Alternative Reference			Sheet of
Drawing Number: 151666-TRA-00-HUL4-DRG-R-SG-250003			Revision: P01

Sheet Size A1 594 x 841