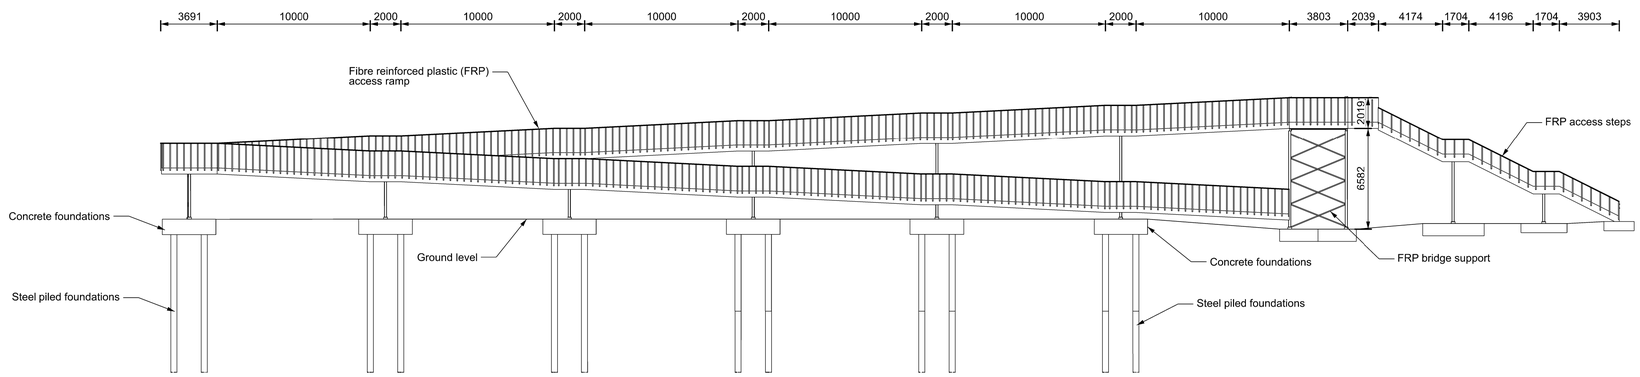

Section C-C: Looking North
Scale 1:200

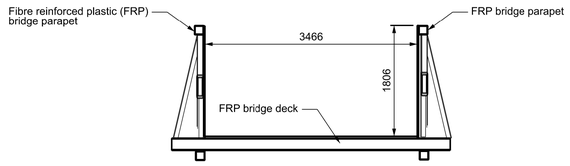

Section E-E
Scale 1:50

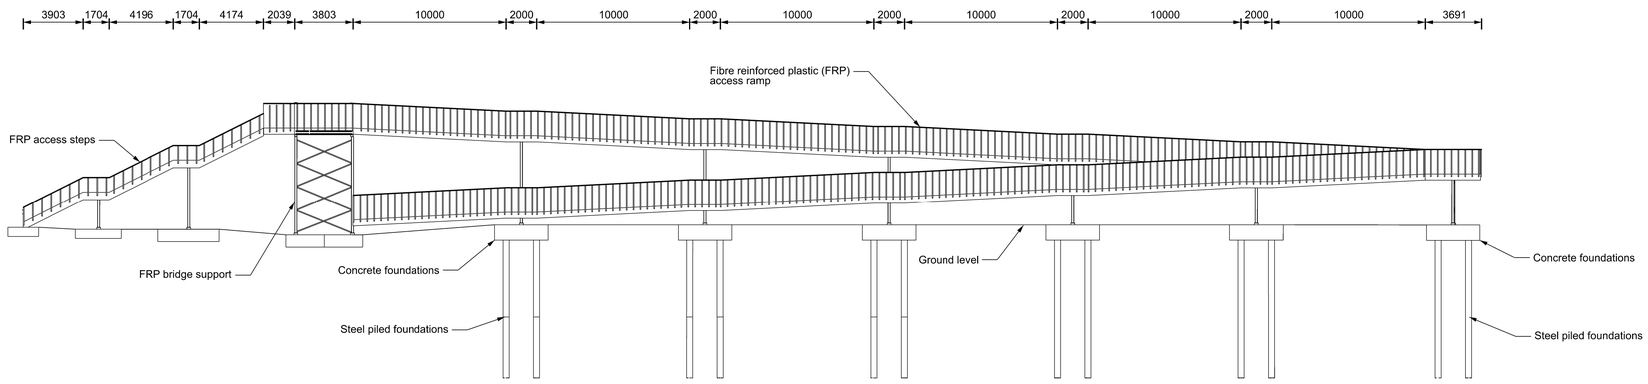

Section D-D: Looking South
Scale 1:200

Legend/Notes

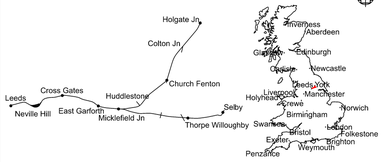

Location Diagram (NTS)

Leeds to Micklefield Enhancements Order

Notes

1. All dimensions are in millimetres unless stated otherwise.
2. Do not scale from this drawing.
3. In constructing or maintaining the works identified as Scheduled Works in Schedule 1 of the Network Rail (Leeds to Micklefield Enhancements) Order Network Rail may deviate from the dimensions shown on this drawing to the extent permitted by the Order.
4. This drawing is to be read in conjunction with:
   151666-TRA-00-HUL4-DRG-R-SG-230001 - Location Plan
   151666-TRA-00-HUL4-DRG-R-SG-230002 - Site Plan
   151666-TRA-00-HUL4-DRG-R-SG-230003 - Detailed Plans
   151666-TRA-00-HUL4-DRG-R-SG-230004 - Elevations West
   151666-TRA-00-HUL4-DRG-R-SG-230005 - Elevations East

SCALE 1:50 - Cross Section

SCALE 1:200 - Long Sections

Rev	Date	Description of Revisions	Drawn	Chkd	Appr
P01	29/06/23	First Issue	OM	MW	MW

Status: Fit for Information
Suitability: S2

Authorised | Signed: Electronically Signed | Date

Contractor(s): TRU Alliance

Location: AREA BDY MICKLEFIELD TO LEEDS CITY STATION

Type: CAD Drawing | Sub-type: Section
Role: Rail Engineering | Sub-Role: Signalling
Zone:
Phasing: Proposed | Project Stage: GRIP 4

Project: Transpennine Route Upgrade

Contract No.: 151666

Contract Title: TRU - East of Leeds

Drawing Title: New Barrowby Lane Bridge and New Access Tracks Proposed Sections

Designed	O.McIntosh	Signed: Electronically Signed	Date: 29/06/23
Drawn	O.McIntosh	Signed: Electronically Signed	Date: 29/06/23
Checked	M.Westwood	Signed: Electronically Signed	Date: 29/06/23
Approved	M.Westwood	Signed: Electronically Signed	Date: 29/06/23

Scale(s): As Shown
ELR & Mileage: 14.0088 to 14.0088
Alternative Reference
Sheet of
Drawing Number: 151666-TRA-00-HUL4-DRG-R-SG-230006
Revision: P01