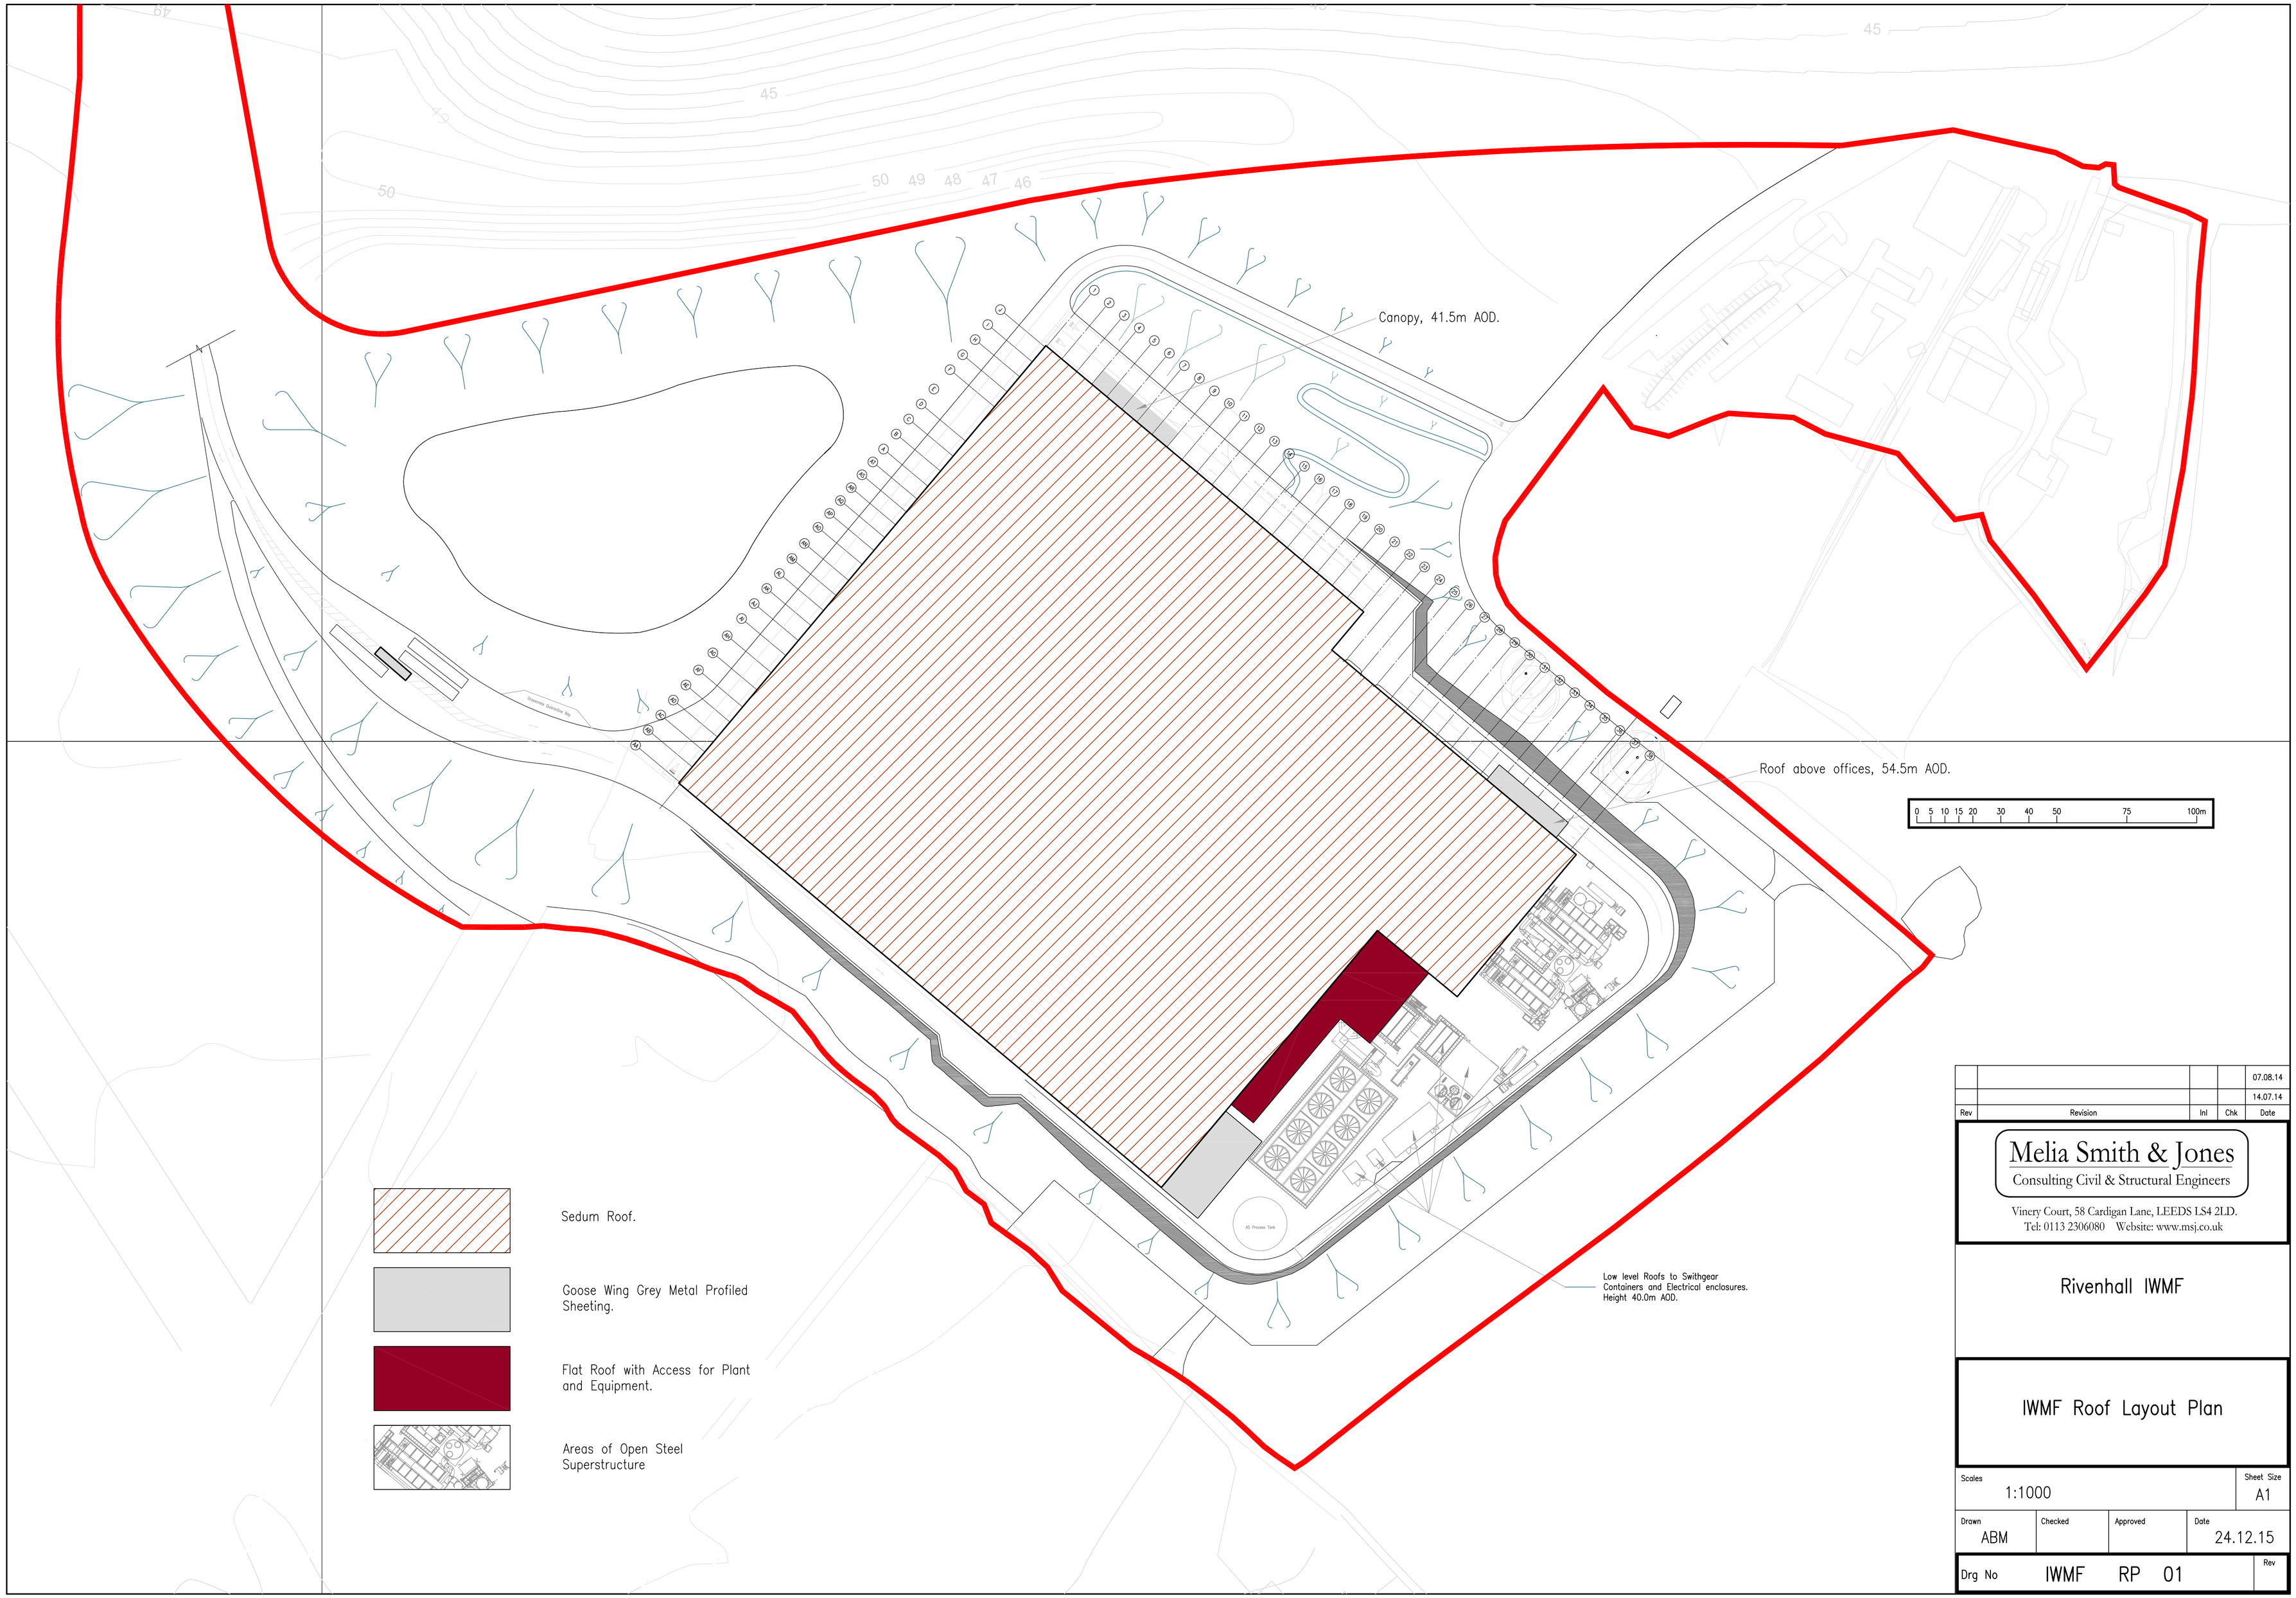

Rev	Revision	Inl	Chk	Date
				07.08.14
				14.07.14

Melia Smith & Jones
Consulting Civil & Structural Engineers
Vinery Court, 58 Cardigan Lane, LEEDS LS4 2LD.
Tel: 0113 2306080 Website: www.msj.co.uk

Rivenhall IWMF

IWMF Roof Layout Plan

Scales	Sheet Size
1:1000	A1

Drawn	Checked	Approved	Date
ABM			24.12.15

Drg No IWMF RP 01 Rev